

B BUILDING FIRST FLOOR PLAN

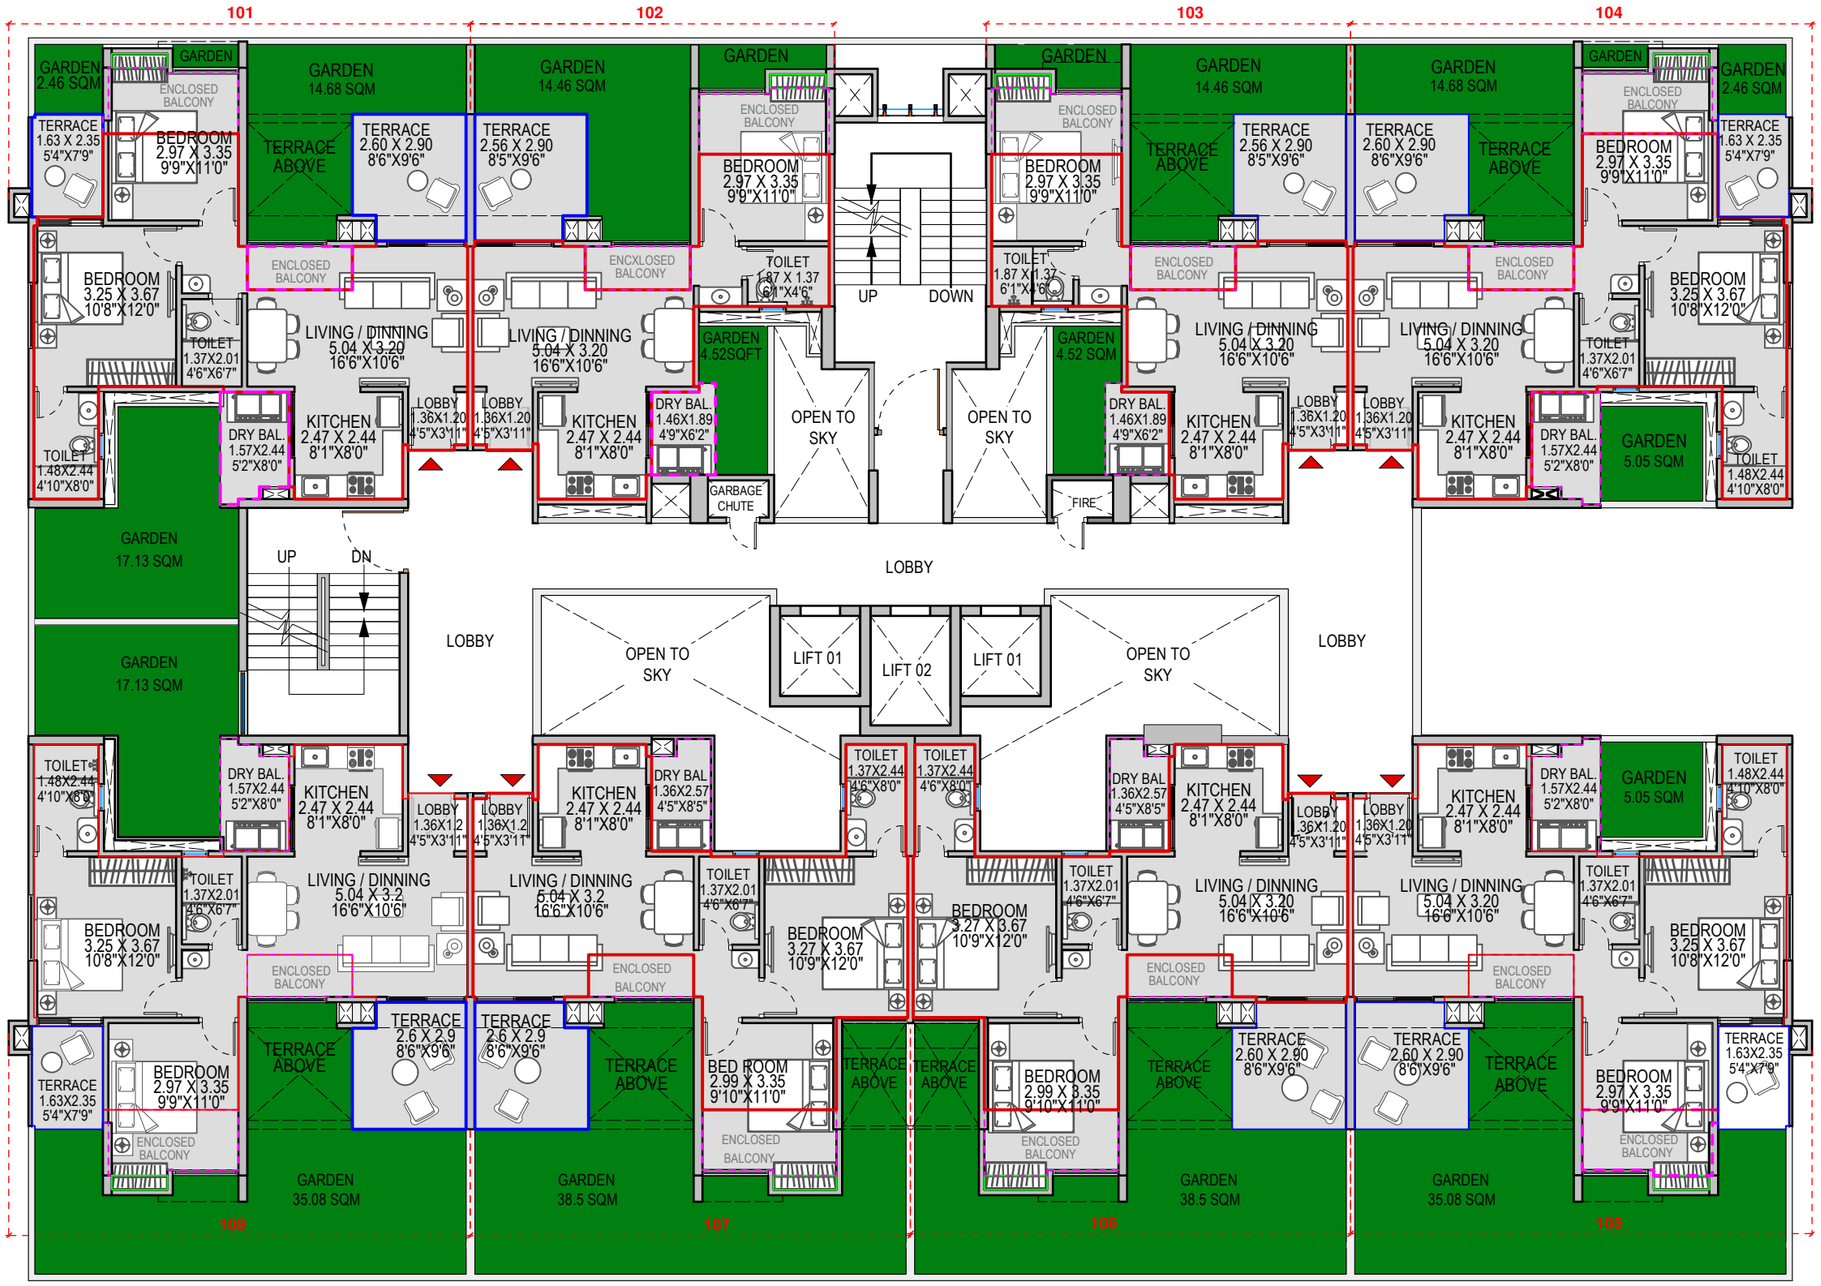

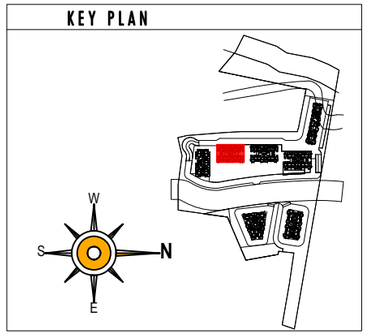

LEGEND


- CARPET AREA
- TERRACE CARPET AREA
- CARPET AREA OF ENCLOSED BALCONY, DRY BALCONY CARPET AREA
- CUPBOARDS

NOTES:


1. All areas are mentioned in metric system.
2. All areas are measured from wall unfinish to wall unfinish.(as confirmed by client)
3. Internal brick work and columns are included in carpet area.
4. Balconies, terraces and enclosed balconies areas are mentioned seprately.
5. Variation in the dimensions may be observed as Sanctioned dwgs mentions unfinished dimensions.
6. Furniture is for indicative purpose. service shafts and electrical equipments/fixture locations may vary as per site condition.

B BUILDING - FIRST FLOOR


FLAT NO	CARPET AREA (SQ.MT)	CARPET AREA (SQ.FT)	ENCLOSED BALCONY (SQ.MT)	ENCLOSED BALCONY (SQ.FT)	DRY/OPEN BALCONY AREA (SQ.MT)	DRY/OPEN BALCONY AREA (SQ.FT)	CUPBOARD AREA (SQ.MT)	CUPBOARD AREA (SQ.FT)	TERRACES AREA (SQ.MT)	TERRACES AREA (SQ.FT)	TOTAL AREA (SQ.MT)	TOTAL AREA (SQ.FT)	GARDEN AREA (SQ.MT)	GARDEN AREA (SQ.FT)
101	51.27	552	6.67	72	3.70	40	0.41	4	11.01	119	73.06	786	35.07	377
102	33.30	358	6.63	71	2.83	30	0.41	4	7.10	76	50.27	541	21.26	229
103	33.30	358	6.63	71	2.83	30	0.41	4	7.10	76	50.27	541	21.26	229
104	51.27	552	6.67	72	3.70	40	0.41	4	11.01	119	73.06	786	23.00	248
105	51.34	553	6.60	71	3.70	40	0.41	4	11.01	119	73.06	786	40.13	432
106	50.75	546	6.70	72	3.25	35	0.47	5	7.21	78	68.38	736	38.50	414
107	50.75	546	6.70	72	3.25	35	0.47	5	7.21	78	68.38	736	38.50	414
108	51.34	553	6.60	71	3.70	40	0.41	4	11.01	119	73.06	786	52.21	562

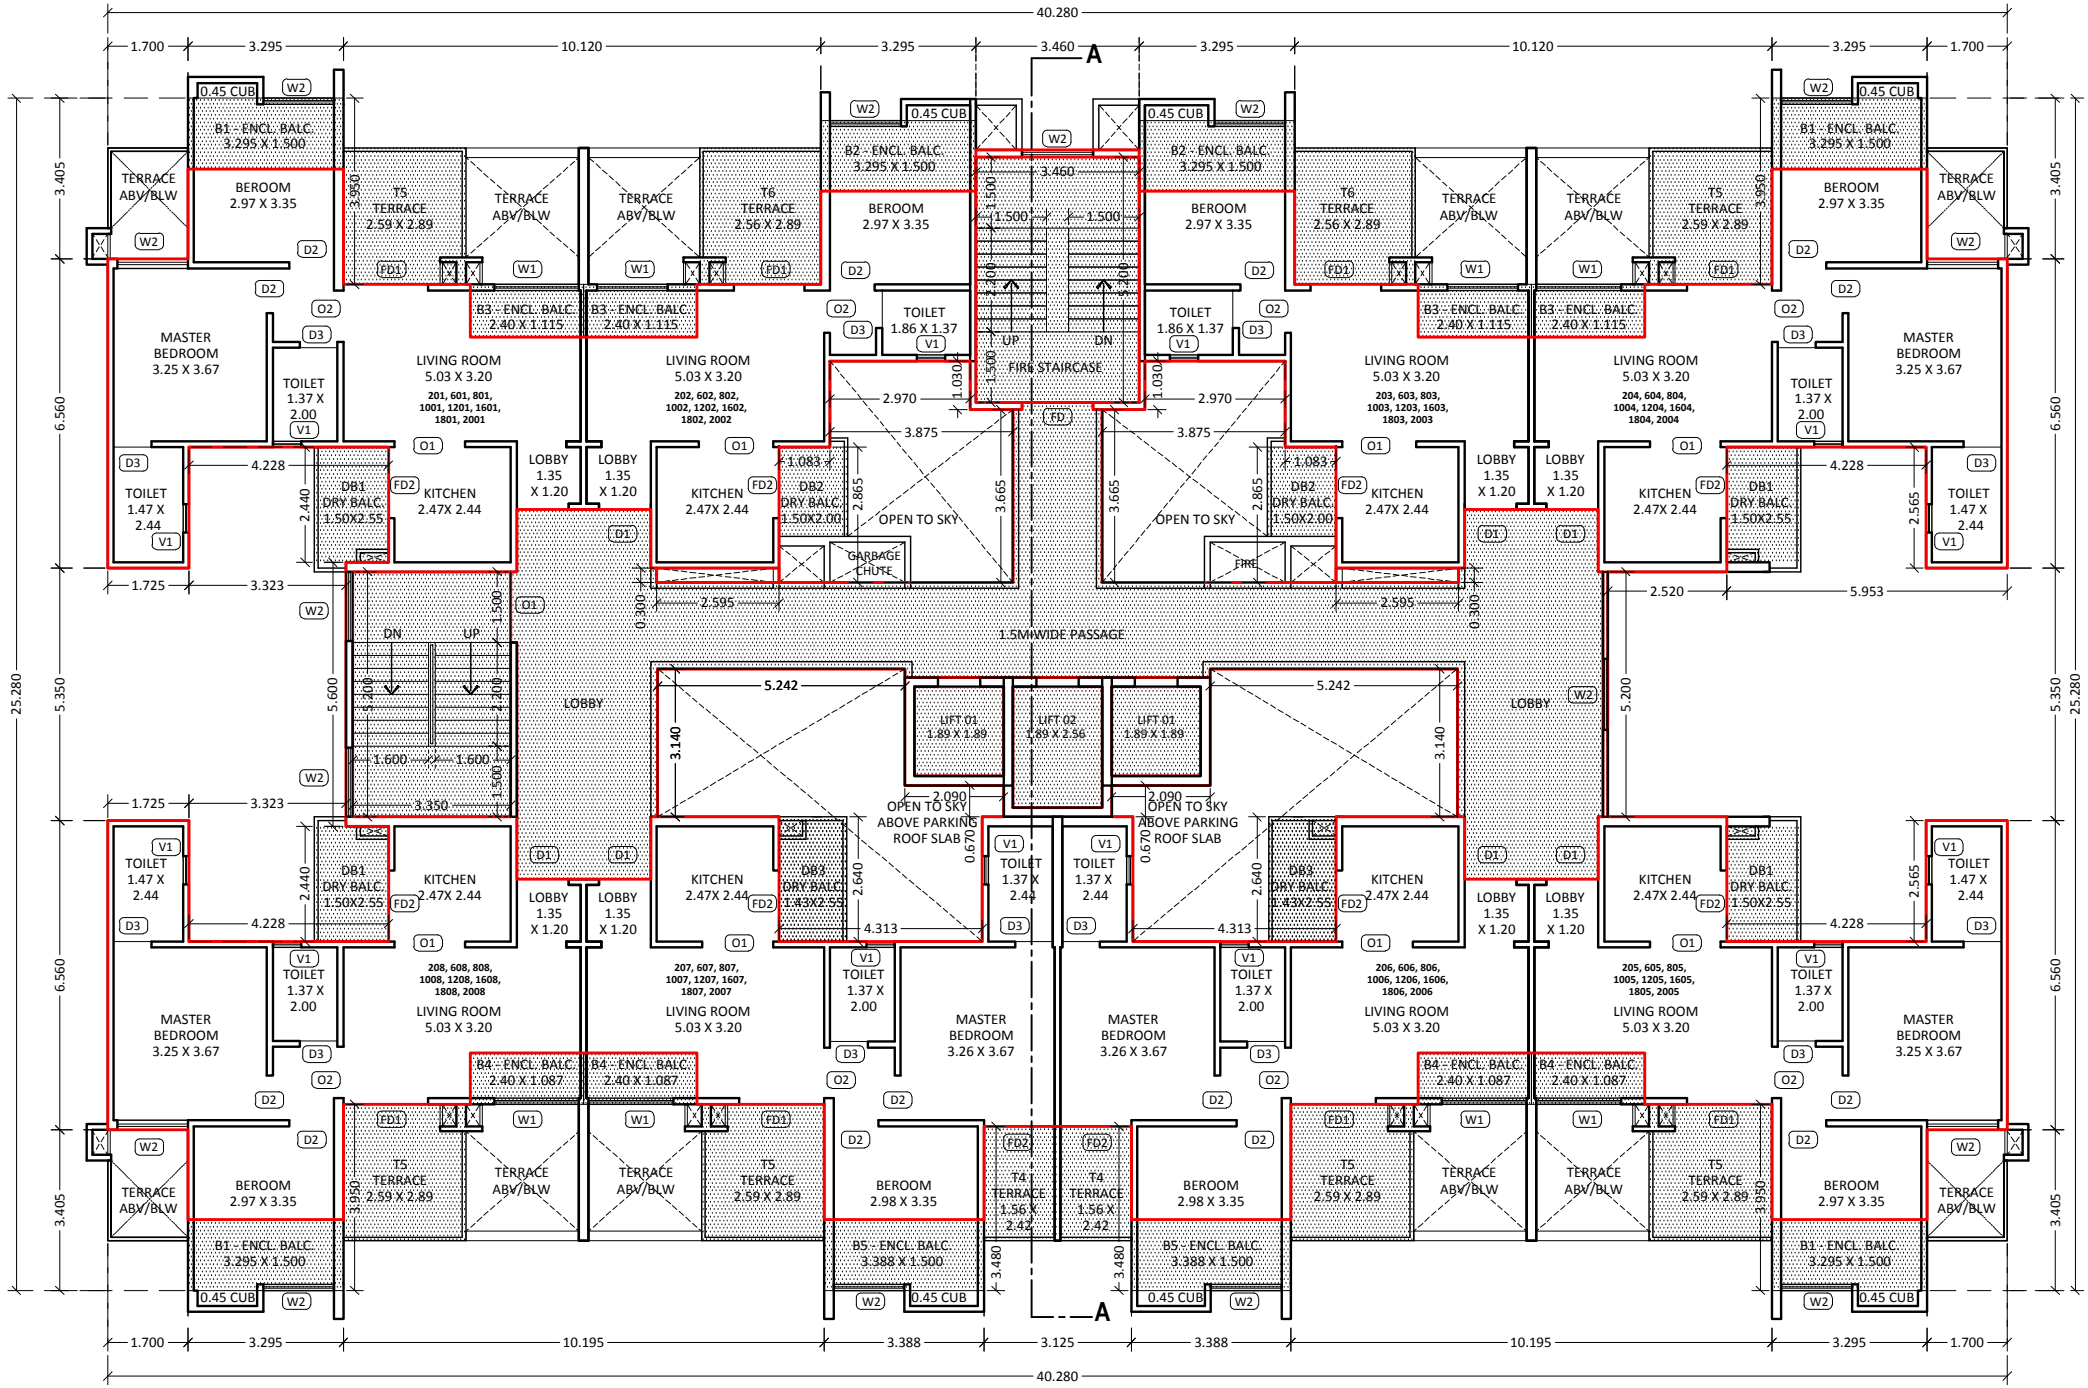

TYPICAL 2ND, 6TH, 8TH, 10TH, 12TH, 16TH, 18TH AND 20TH FLOOR PLAN - (BUILDING 'B') - SCALE 1:100

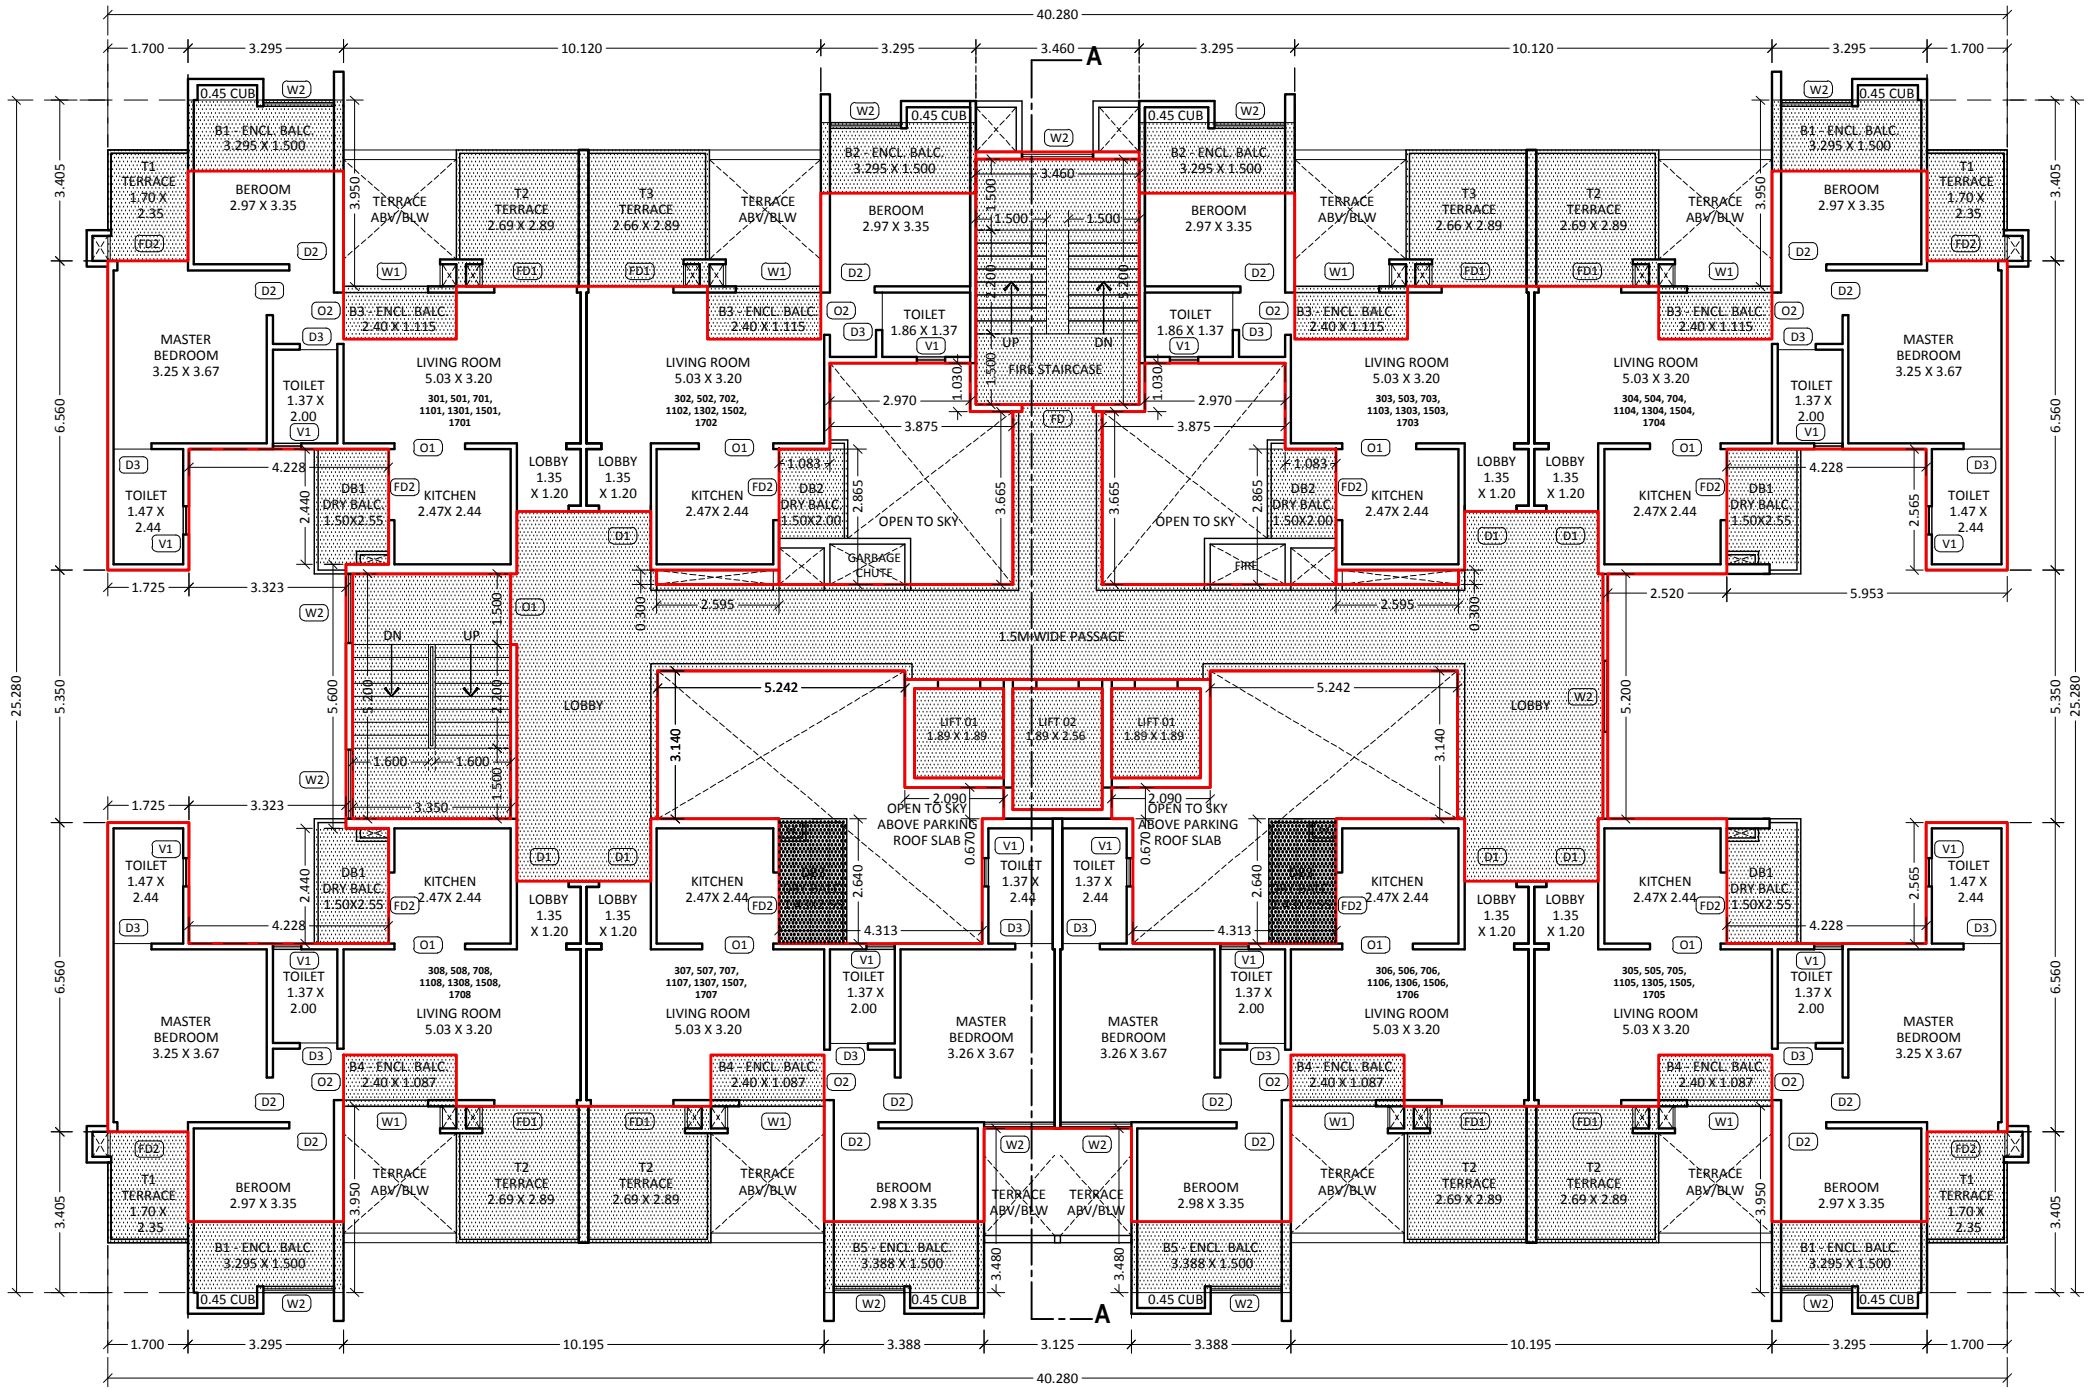

TYPICAL 3RD, 5TH, 7TH, 11TH, 13TH, 15TH AND 17TH FLOOR PLAN - (BUILDING 'B') - SCALE 1:100

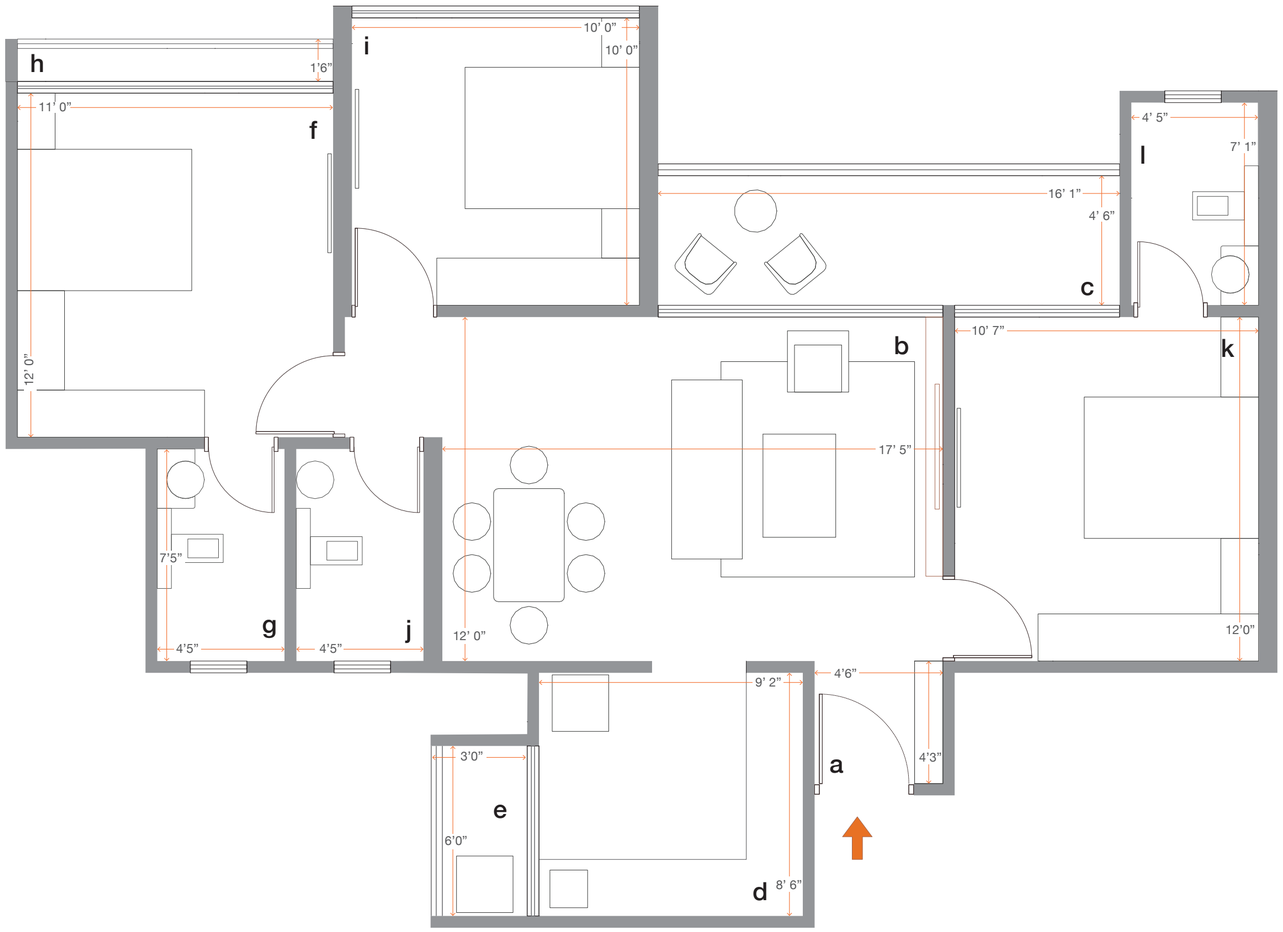

3 BHK

1346 L

SPACE		W X L in Sq. Ft.
	LIVING SPACE	
a	Entrance Lobby	4'6" x 4'3"
b	Living & Dining	17'5" x 12'0"
c	Balcony	16'1" x 4'6"
	KITCHEN SPACE	
d	Kitchen	9'2" x 8'6"
e	Dry Balcony	3'0" x 6'0"
	BEDROOMS	
f	Master Bedroom	11'0" x 12'0"
g	Master Toilet	4'5" x 7'5"
h	Juliet Balcony	11’0” x 1'6"
i	Bedroom 2	10'0" x 10'0"
j	Toilet 2	4'5" x 7'5"
k	Bedroom 3	10'7" x 12'0"
l	Toilet 3	4'5" x 7'1"
	USABLE AREA	**910 Sq. Ft.**

Strictly for internal training purpose only.