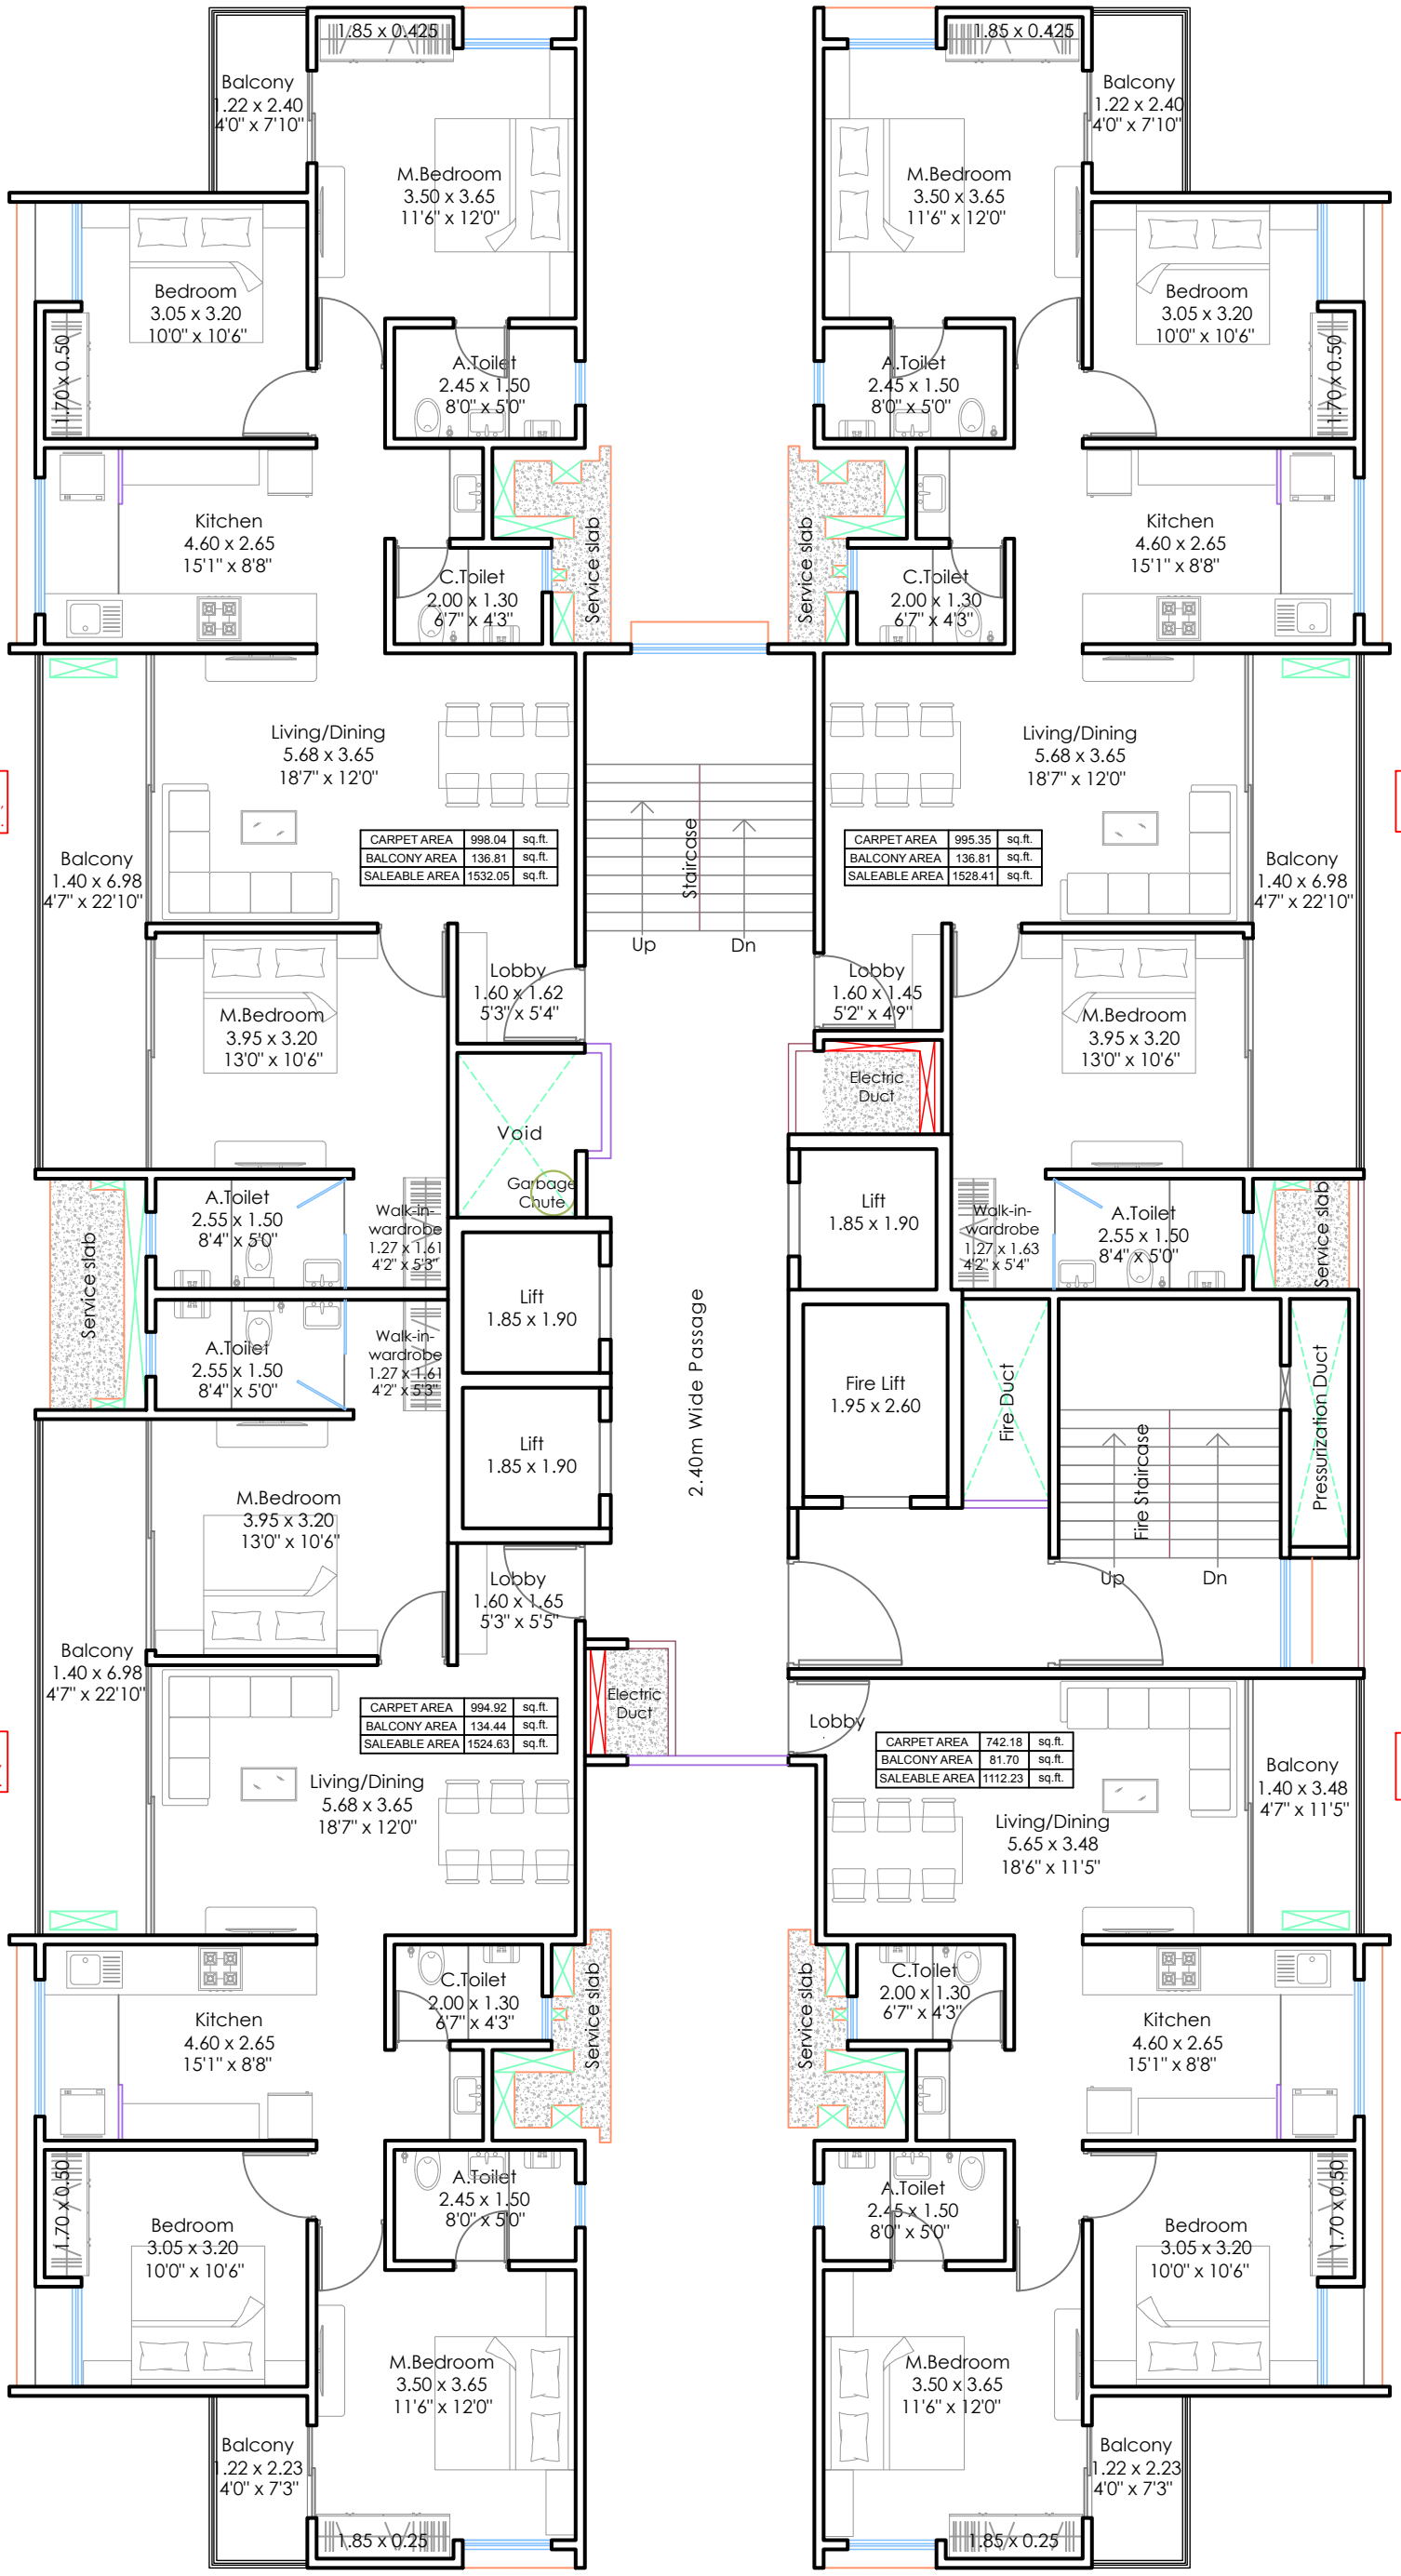


CARPET AREA	998.04	sq.ft.
BALCONY AREA	136.81	sq.ft.
SALEABLE AREA	1532.05	sq.ft.

CARPET AREA	995.35	sq.ft.
BALCONY AREA	136.81	sq.ft.
SALEABLE AREA	1528.41	sq.ft.

CARPET AREA	994.92	sq.ft.
BALCONY AREA	134.44	sq.ft.
SALEABLE AREA	1524.63	sq.ft.

CARPET AREA	742.18	sq.ft.
BALCONY AREA	81.70	sq.ft.
SALEABLE AREA	1112.23	sq.ft.

101, 201, 301, 401, 501, 601, 801, 901, 1001, 1101, 1301, 1401, 1501, 1601, 1801, 1901, 2001, 2101, 2301, 2401, 2501, 2601.

102, 202, 302, 402, 502, 602, 802, 902, 1002, 1102, 1302, 1402, 1502, 1602, 1802, 1902, 2002, 2102, 2302, 2402, 2502, 2602.

104, 204, 304, 404, 504, 604, 804, 904, 1004, 1104, 1304, 1404, 1504, 1604, 1804, 1904, 2004, 2104, 2304, 2404, 2504, 2604.

103, 203, 303, 403, 503, 603, 803, 903, 1003, 1103, 1303, 1403, 1503, 1603, 1803, 1903, 2003, 2103, 2303, 2403, 2503, 2603.

TYPICAL 1, 2, 3, 4, 5, 6, 8, 9, 10, 11, 13, 14, 15, 16, 18, 19, 20, 21, 23, 24, 25 & 26 TH FLOOR PLAN (WING - A)

CLIENT / COMPANY NAME

Proposed Residential / Commercial Buildings at S.No.28/7 at Punawale, Pune. For G. D. Square Spaces

DRAWING TITLE

Typical Floor Plan (Wing-A)

DRAWN BY: Aniket

SCALE: N.T.S.

DATE: 26/04/2024

PROJ. NO.: 150

DRAWING NO.: 01

REVISION: 02

kalparachana
ARCHITECT, INTERIOR & ENVIRONMENTAL CONSULTANT
'KEDAR APPT.', 284/1A/1, SUDARSHANNAGAR, CHINCHWAD, PUNE - 33.
CONTACT : 09422045344, 09370712824, e-mail:staff.kalparachana@gmail.com