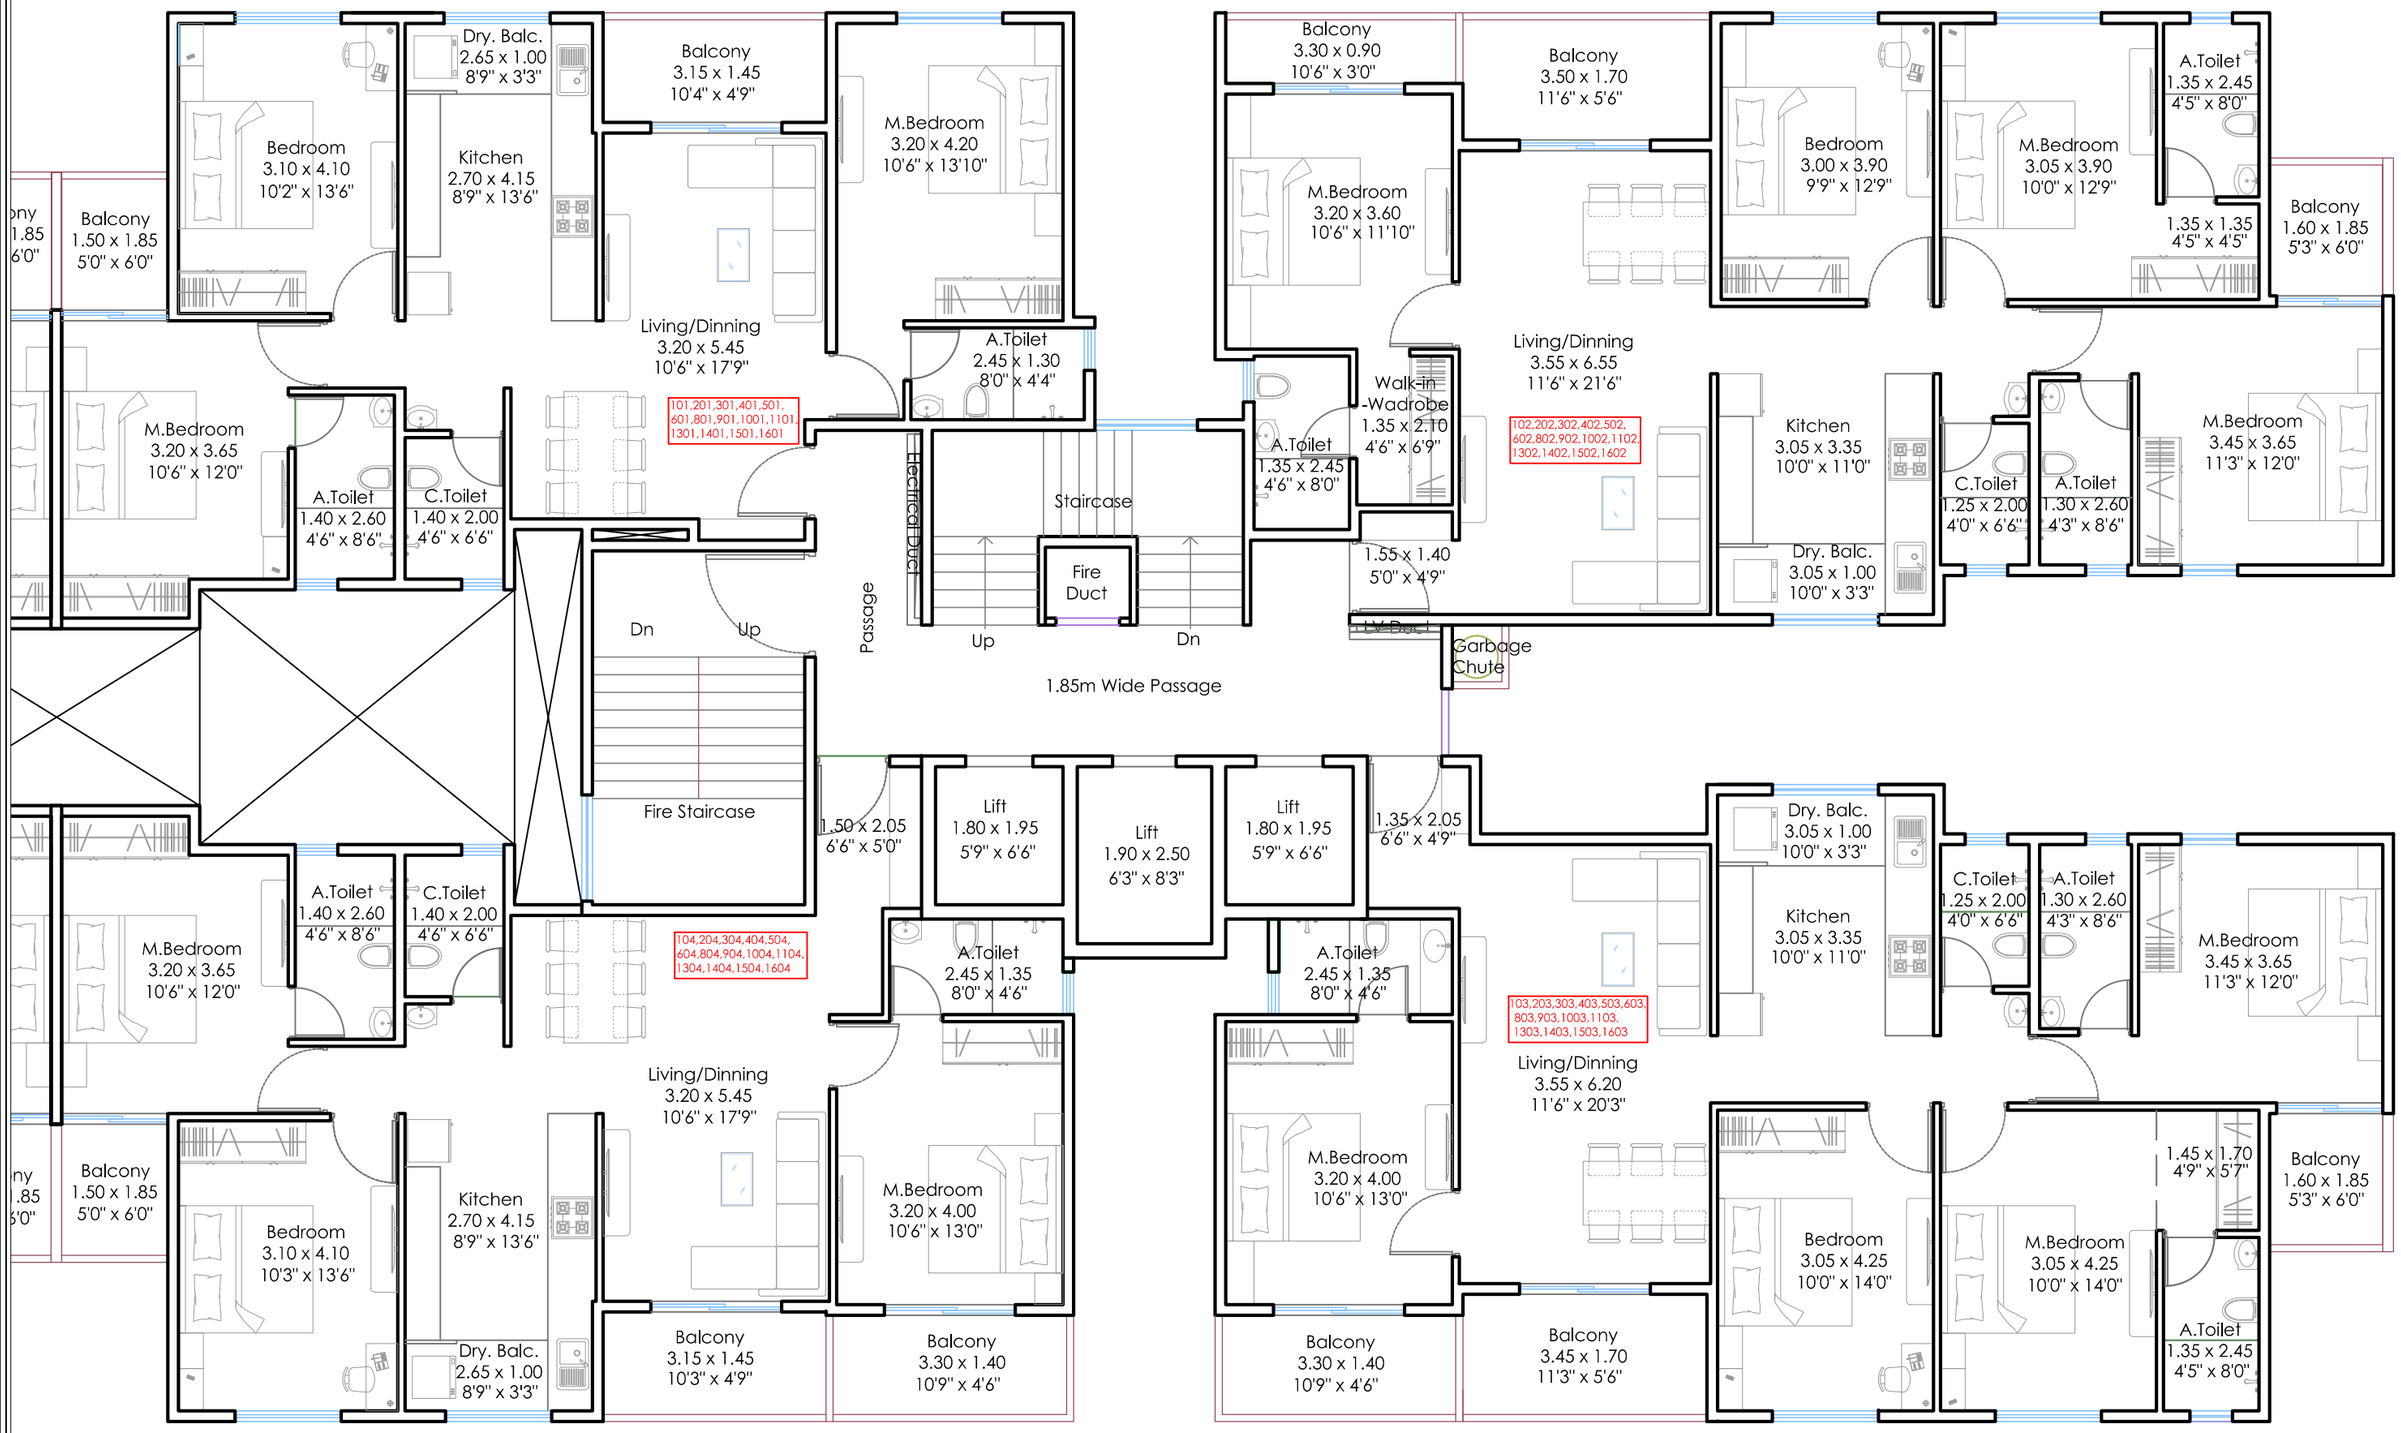


CLIENT / COMPANY NAME

Proposed Commercial/Residential building at S.No. 151(P), at Ravet, Pune

For BG SPACES LLP.

DRAWING TITLE

Typical Floor Plan
(Wing-C)

DRAWN BY
Atul

PROJ. NO.
00

SCALE
N.T.S.

DRAWING NO.
00

DATE
11/10/2024

REVISION
00

kalparachana
ARCHITECT, INTERIOR & ENVIRONMENTAL CONSULTANT
'KEDAR APPT.',284/1A/1, SUDARSHAN NAGAR, CHINCHWAD, PUNE-33.
CONTACT NO. : 09422045344, E-mail : staff.kalparachana@gmail.com