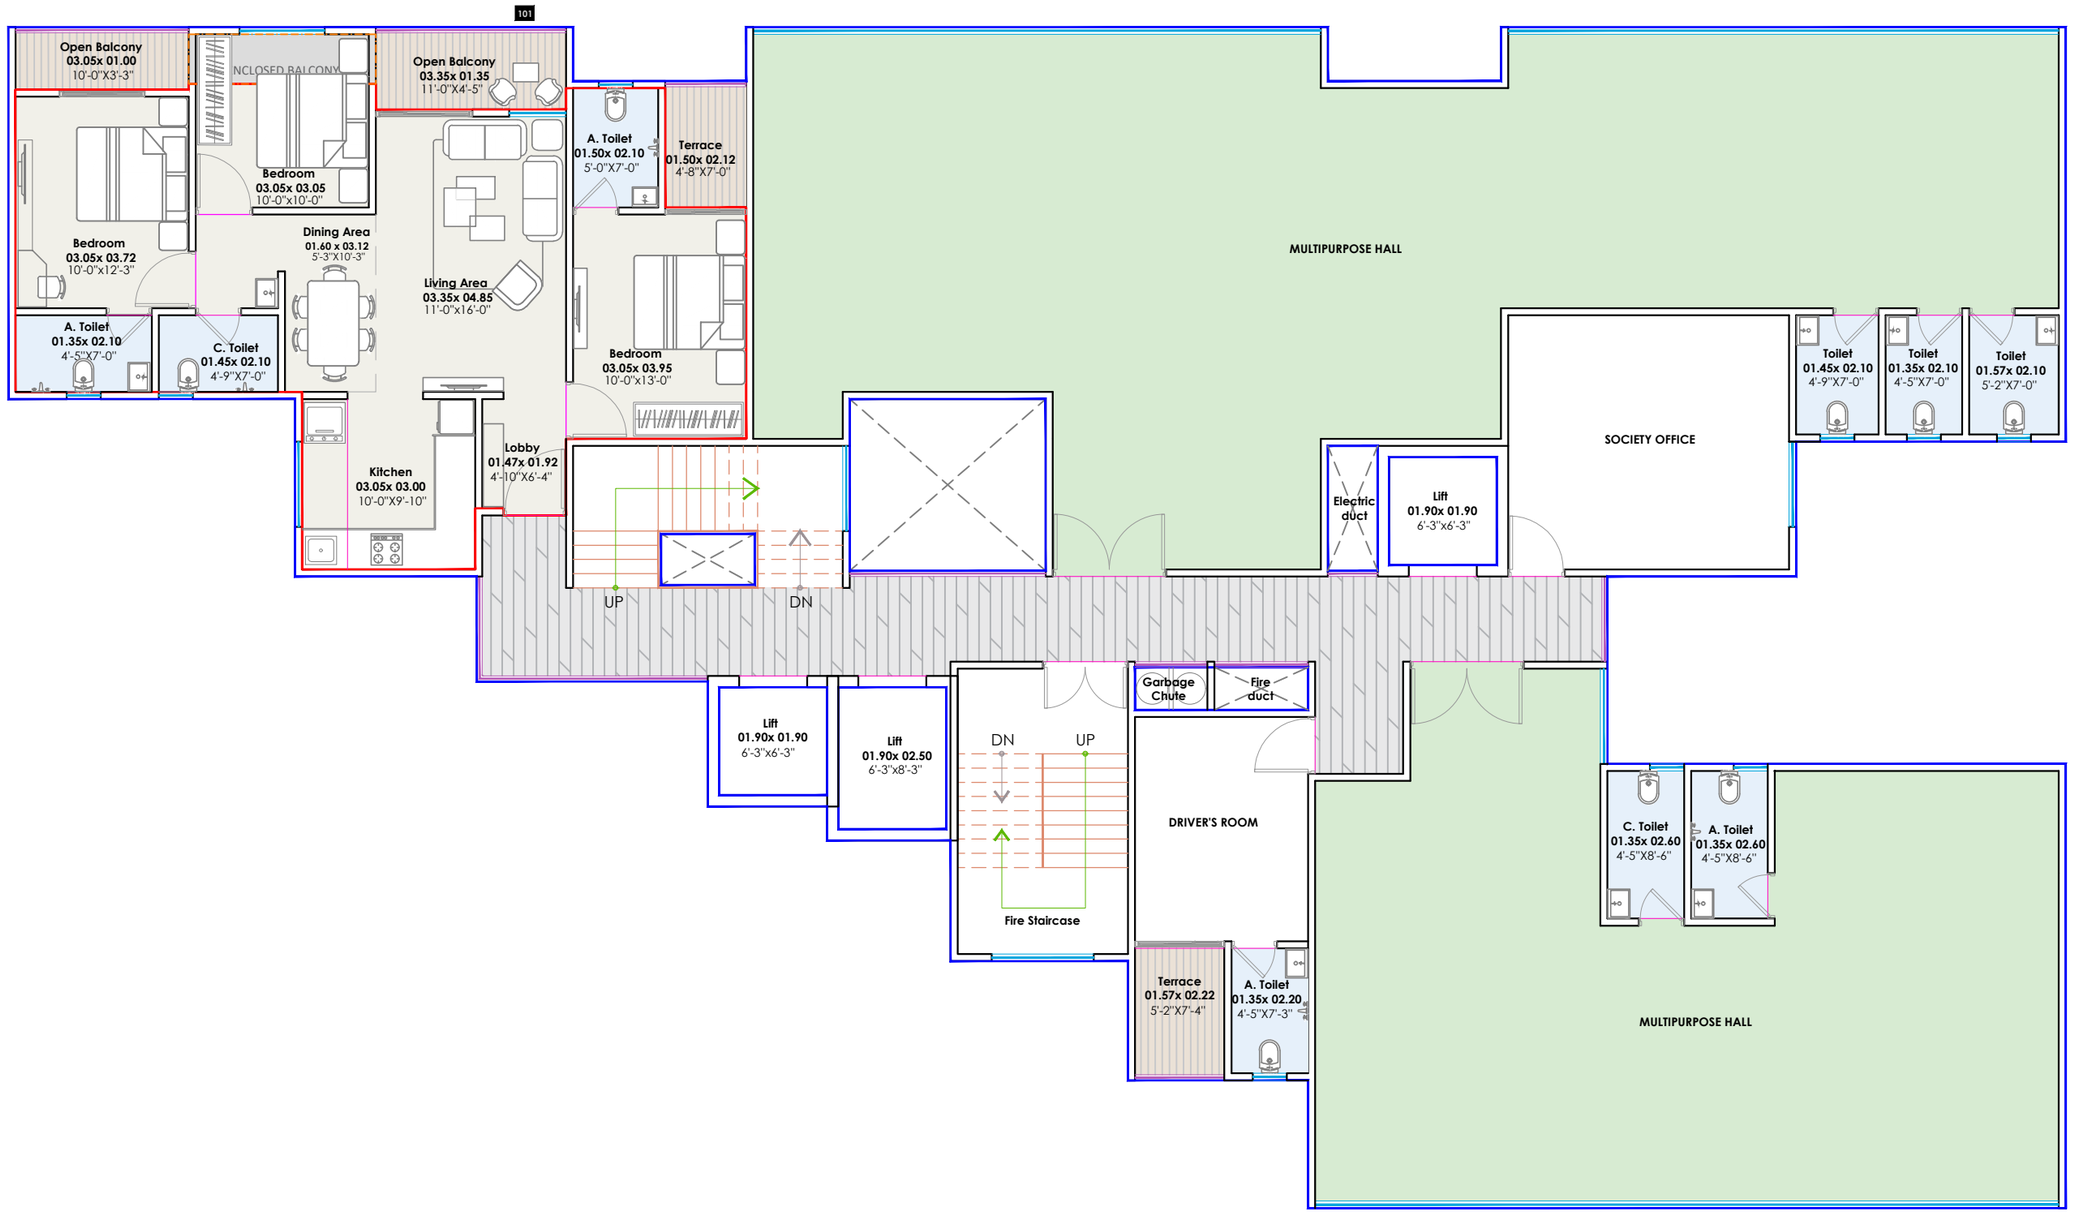


All dimensions shown are from unfinished to unfinished wall. For Calculation
purpose please refer Metric dimensions only, not the feet dim.

C BUILDING- FIRST FLOOR PLAN

PRESENTATION PLANS

SIGN OFF:			
AUTHORITY	ASSISTANT AR .	DESIGN AR.	DIRECTOR
SIGNATURE & DATE			
NAME OF PERSON	Ar.Rutuja	Ar.Mahendra Thakur	Ar.Mahendra Thakur

ALT NO -	SCALE -
X X	N.T.S.
DATE -	SHEET NO
16.01.2024	01/01

CLIENT- Giritirtha Associates

Project Name :-

SITE ADDRESS: - PROPOSED RESIDENTIAL BUILDING AT: AT ,TAL ;-HAVELI, PUNE-

AUTHORITY	SIGN & DATE	CLIENT'S STAMP/SEAL


Architect

DREAM SPACE ARCHITECTS

Mahendra Thakur

MSR CAPITAL BUILDING OFFICE
NO 3&4 GROUND FLOOR ,
SAMRAT CHWOK PIMPRI COURT ROAD,
Morewadi, Pimpri-Chinchwad,
Maharashtra 411018

DWG PATH :- Z:\Work Space\CL-18 Kunal Bhondve\PR-03 Kunal Bhondve (S.No.147 Ravet) Giritirth Associate\Sale\Giritirtha_21.12.23.dwg 1/20/2023 3:38 PM

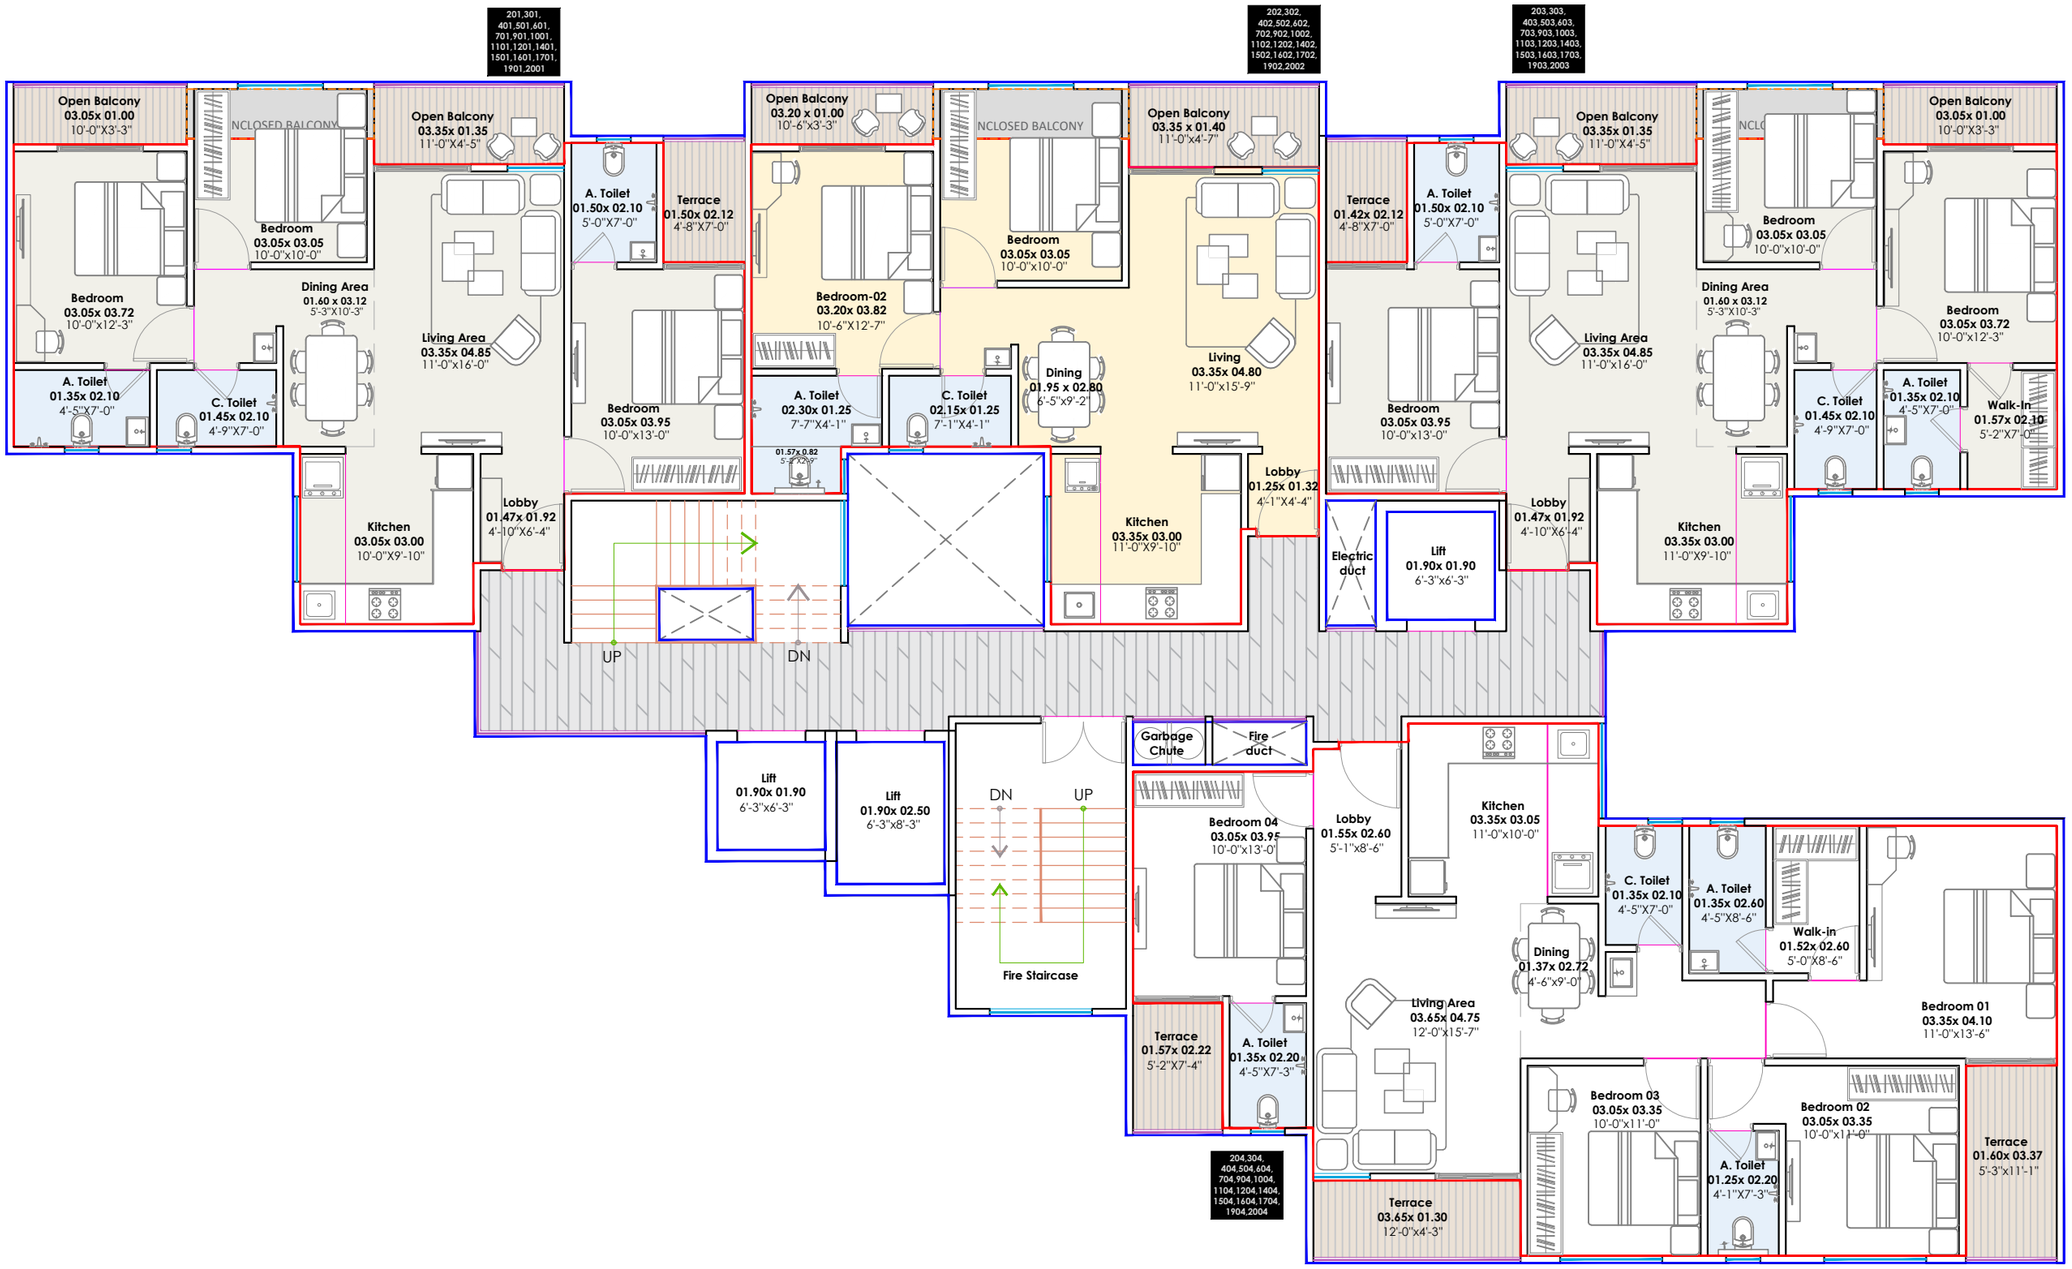

All dimensions shown are from unfinished to unfinished wall. For Calculation
purpose please refer Metric dimensions only, not the feet dim.

C BUILDING- TYPICAL FLOOR PLAN

PRESENTATION PLANS

SIGN OFF:

AUTHORITY	ASSISTANT AR.	DESIGN AR.	DIRECTOR
SIGNATURE & DATE			
NAME OF PERSON	Ar.Rutuja	Ar.Mahendra Thakur	Ar.Mahendra Thakur

ALT NO -	SCALE -
X X	N.T.S.
DATE -	SHEET NO
16.01.2024	01/01

CLIENT- Giritirtha Associates

Project Name :-

SITE ADDRESS: - PROPOSED RESIDENTIAL BUILDING AT: AT ,TAL ;-HAVELI, PUNE-

AUTHORITY	SIGN & DATE	CLIENT'S STAMP/SEAL


Architect

DREAM SPACE ARCHITECTS

Mahendra Thakur

MSR CAPITAL BUILDING OFFICE
NO 3&4 GROUND FLOOR ,
SAMRAT CHWOK PIMPRI COURT ROAD,
Morewadi, Pimpri-Chinchwad,
Maharashtra 411018

DWG PATH : - Z:\Work Space\CL-18 Kunal Bhondve\PR-03 Kunal Bhondve (S.No.147 Ravet) Giritirth Associate\Sale\Giritirtha_21.12.23.dwg 1/20/2023 3:38 PM

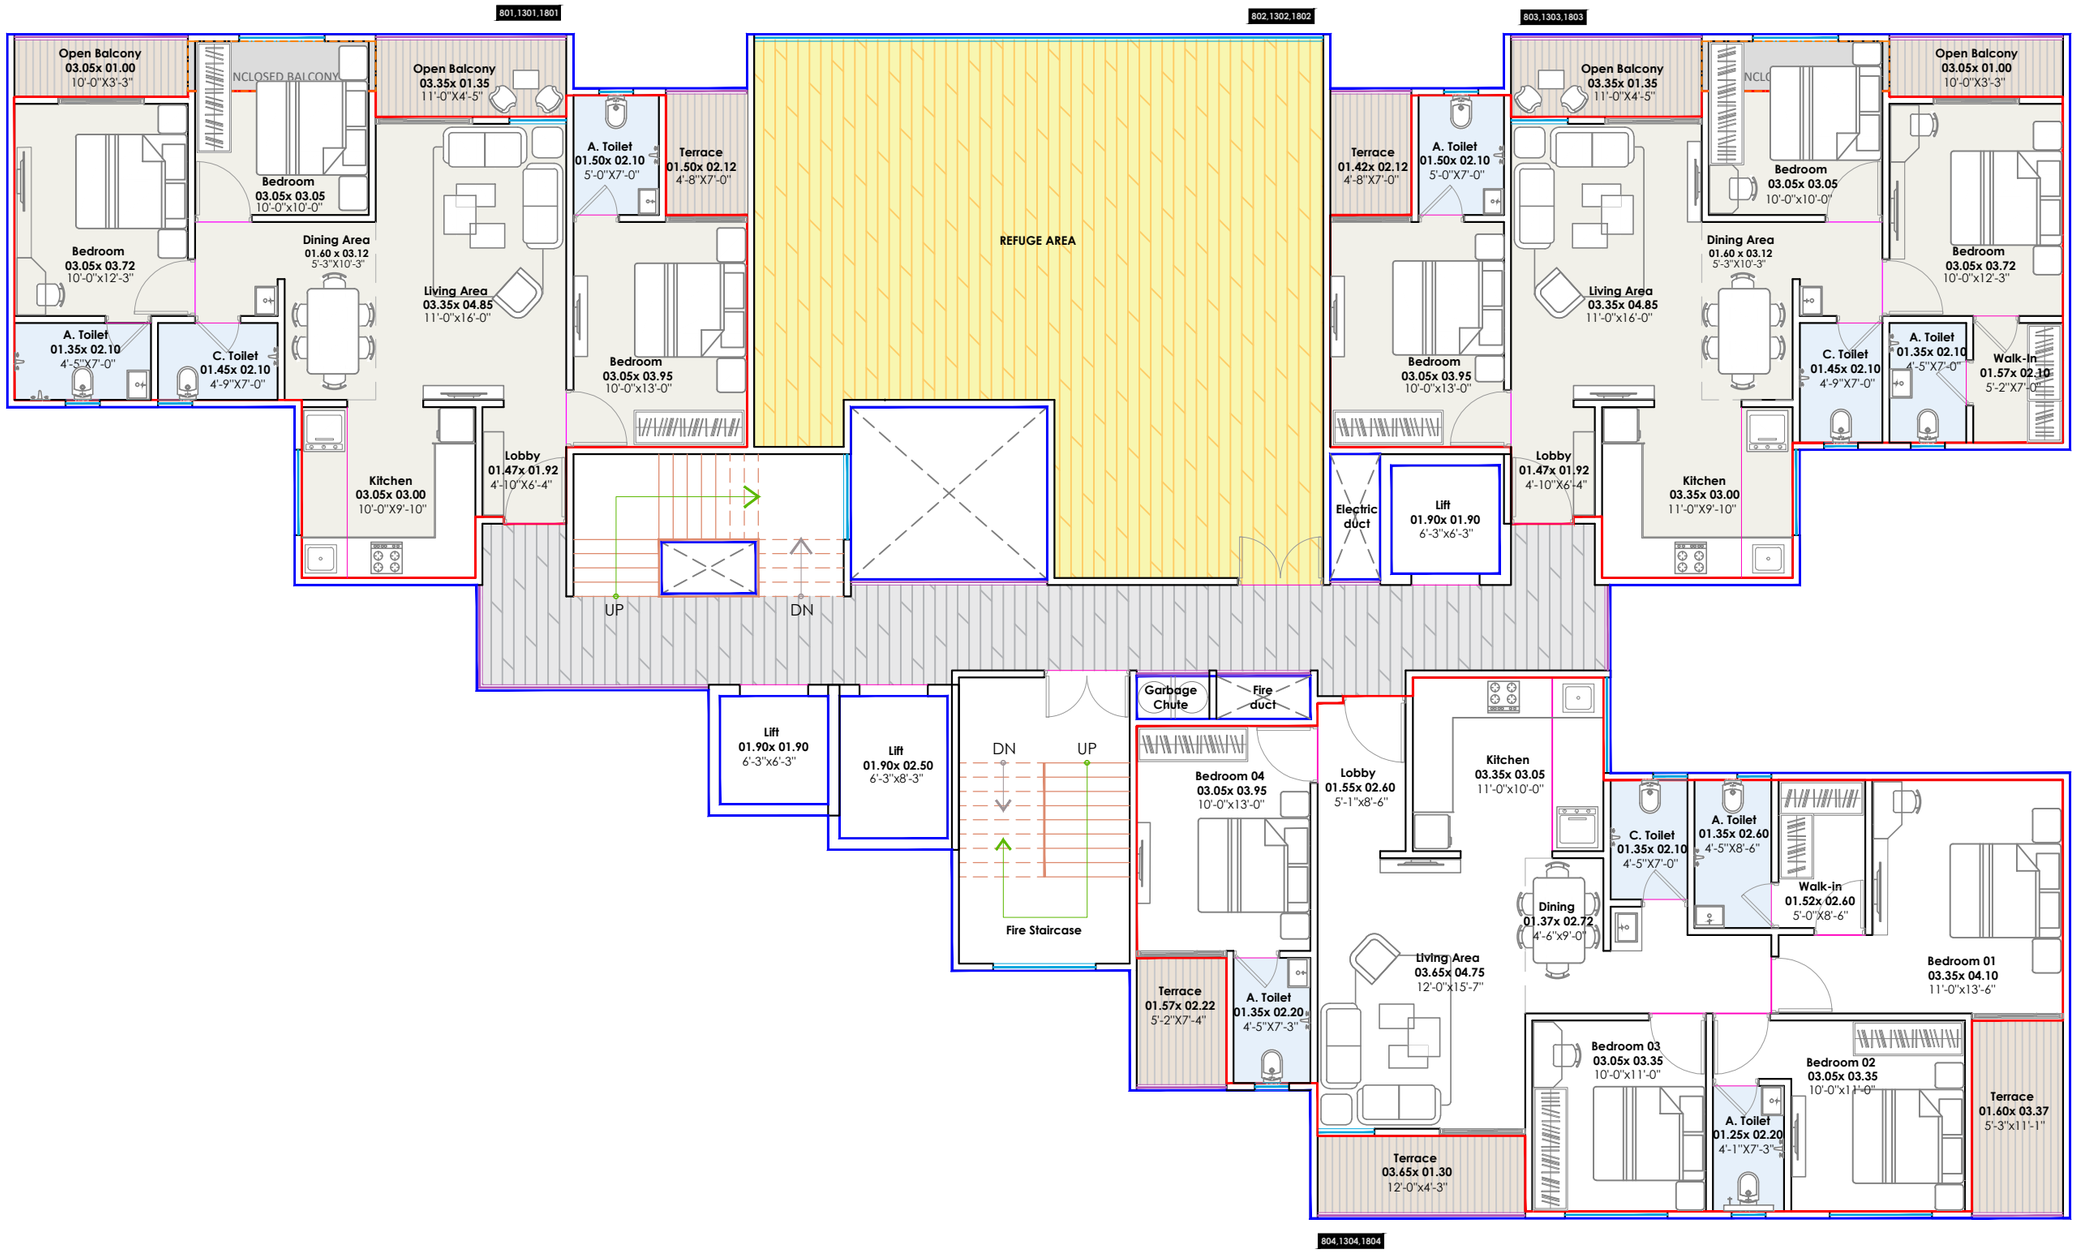

All dimensions shown are from unfinished to unfinished wall. For Calculation
purpose please refer Metric dimensions only, not the feet dim.

C BUILDING- REFUGE FLOOR PLAN

PRESENTATION PLANS

SIGN OFF:

AUTHORITY	ASSISTANT AR.	DESIGN AR.	DIRECTOR
SIGNATURE & DATE			
NAME OF PERSON	Ar.Rutuja	Ar.Mahendra Thakur	Ar.Mahendra Thakur

ALT NO -	SCALE -
X X	N.T.S.
DATE -	SHEET NO
16.01.2024	01/01

CLIENT- Giritirtha Associates

Project Name :-

SITE ADDRESS: - PROPOSED RESIDENTIAL BUILDING AT: AT ,TAL ;-HAVELI, PUNE-

AUTHORITY	SIGN & DATE	CLIENT'S STAMP/SEAL

Architect

DREAM SPACE ARCHITECTS

Mahendra Thakur

MSR CAPITAL BUILDING OFFICE
NO 3&4 GROUND FLOOR ,
SAMRAT CHWOK PIMPRI COURT ROAD,
Morewadi, Pimpri-Chinchwad,
Maharashtra 411018

DWG PATH : - Z:\Work Space\CL-18 Kunal Bhondve\PR-03 Kunal Bhondve (S.No.147 Ravet) Giritirth Associate\Sale\Giritirtha_21.12.23.dwg 1/20/2023 3:38 PM