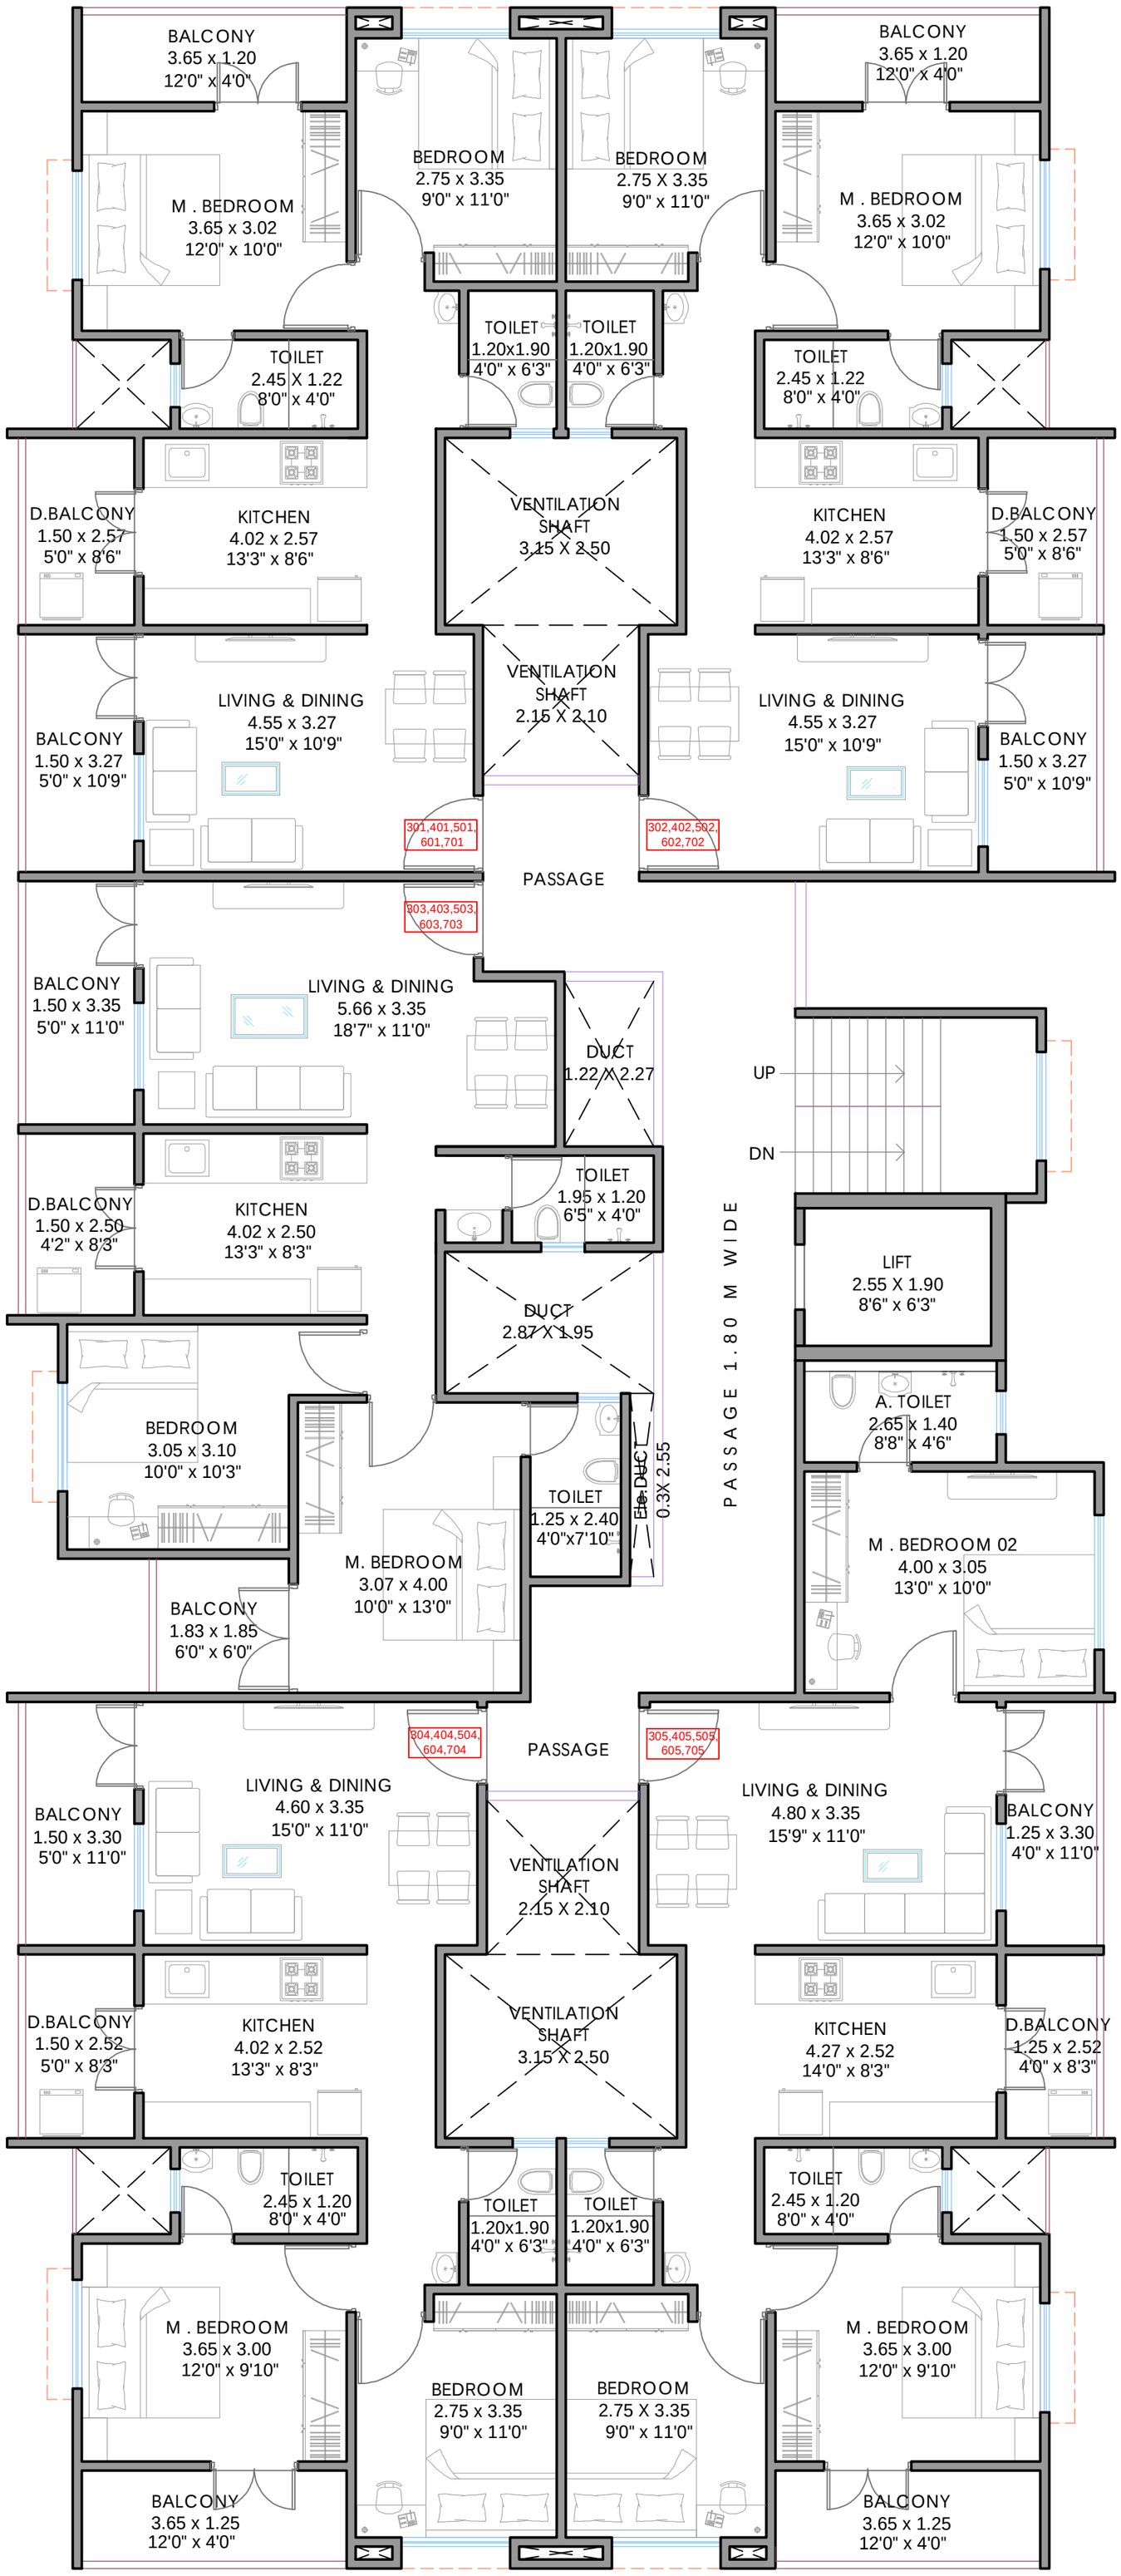


CARPET AREA	606.34	sq.ft.
BALCONY AREA	141.55	sq.ft.
SALEABLE AREA	1009.64	sq.ft.

CARPET AREA	606.34	sq.ft.
BALCONY AREA	141.55	sq.ft.
SALEABLE AREA	1009.64	sq.ft.

CARPET AREA	655.85	sq.ft.
BALCONY AREA	130.78	sq.ft.
SALEABLE AREA	1061.95	sq.ft.

CARPET AREA	608.06	sq.ft.
BALCONY AREA	144.02	sq.ft.
SALEABLE AREA	1015.31	sq.ft.

CARPET AREA	800.84	sq.ft.
BALCONY AREA	128.09	sq.ft.
SALEABLE AREA	1254.06	sq.ft.

N

Typical 3th, 4th, 5th, 6th & 7th Floor plan

CLIENT / COMPANY NAME
PROPOSED RESIDENTIAL BUILDING FOR
MR. NARESH BHONDVE, AT S.NO. 208(P),
RAVET, PUNE.

DRAWING TITLE
Revised
Typical Floor plan

DRAWN BY
Snehal

PROJ. NO.
148

SCALE
N.T.S.

DRAWING NO.
02

DATE
17/04/2025

REVISION
00

kalparachana
ARCHITECT, INTERIOR & ENVIRONMENTAL CONSULTANT
'KEDAR APPT.',284/1A/1, SUDARSHAN NAGAR, CHINCHWAD, PUNE-33.
CONTACT NO. : 09422045344, E-mail : staff.kalparachana@gmail.com