Carpet Area=110.93Sq.m

3BHK
201,401,601,1001,1201,1401,
1601,2001,2201,2401,2601,3001,3201

Carpet Area=77.27 Sq.m

2BHK
202,402,602,1002,1202,1402,
1602,2002,2202,2402,2602,3002,3202

DRIVEWAY

Carpet Area=77.27 Sq.m


2BHK
203,403,603,1003,1203,1403,
1603,2003,2203,2403,2603,3003,3203

Carpet Area=100.44 Sq.m

3BHK
204,404,604,1004,1204,1404,
1604,2004,2204,2404,2604,3004,3204

A TOWER

C TOWER

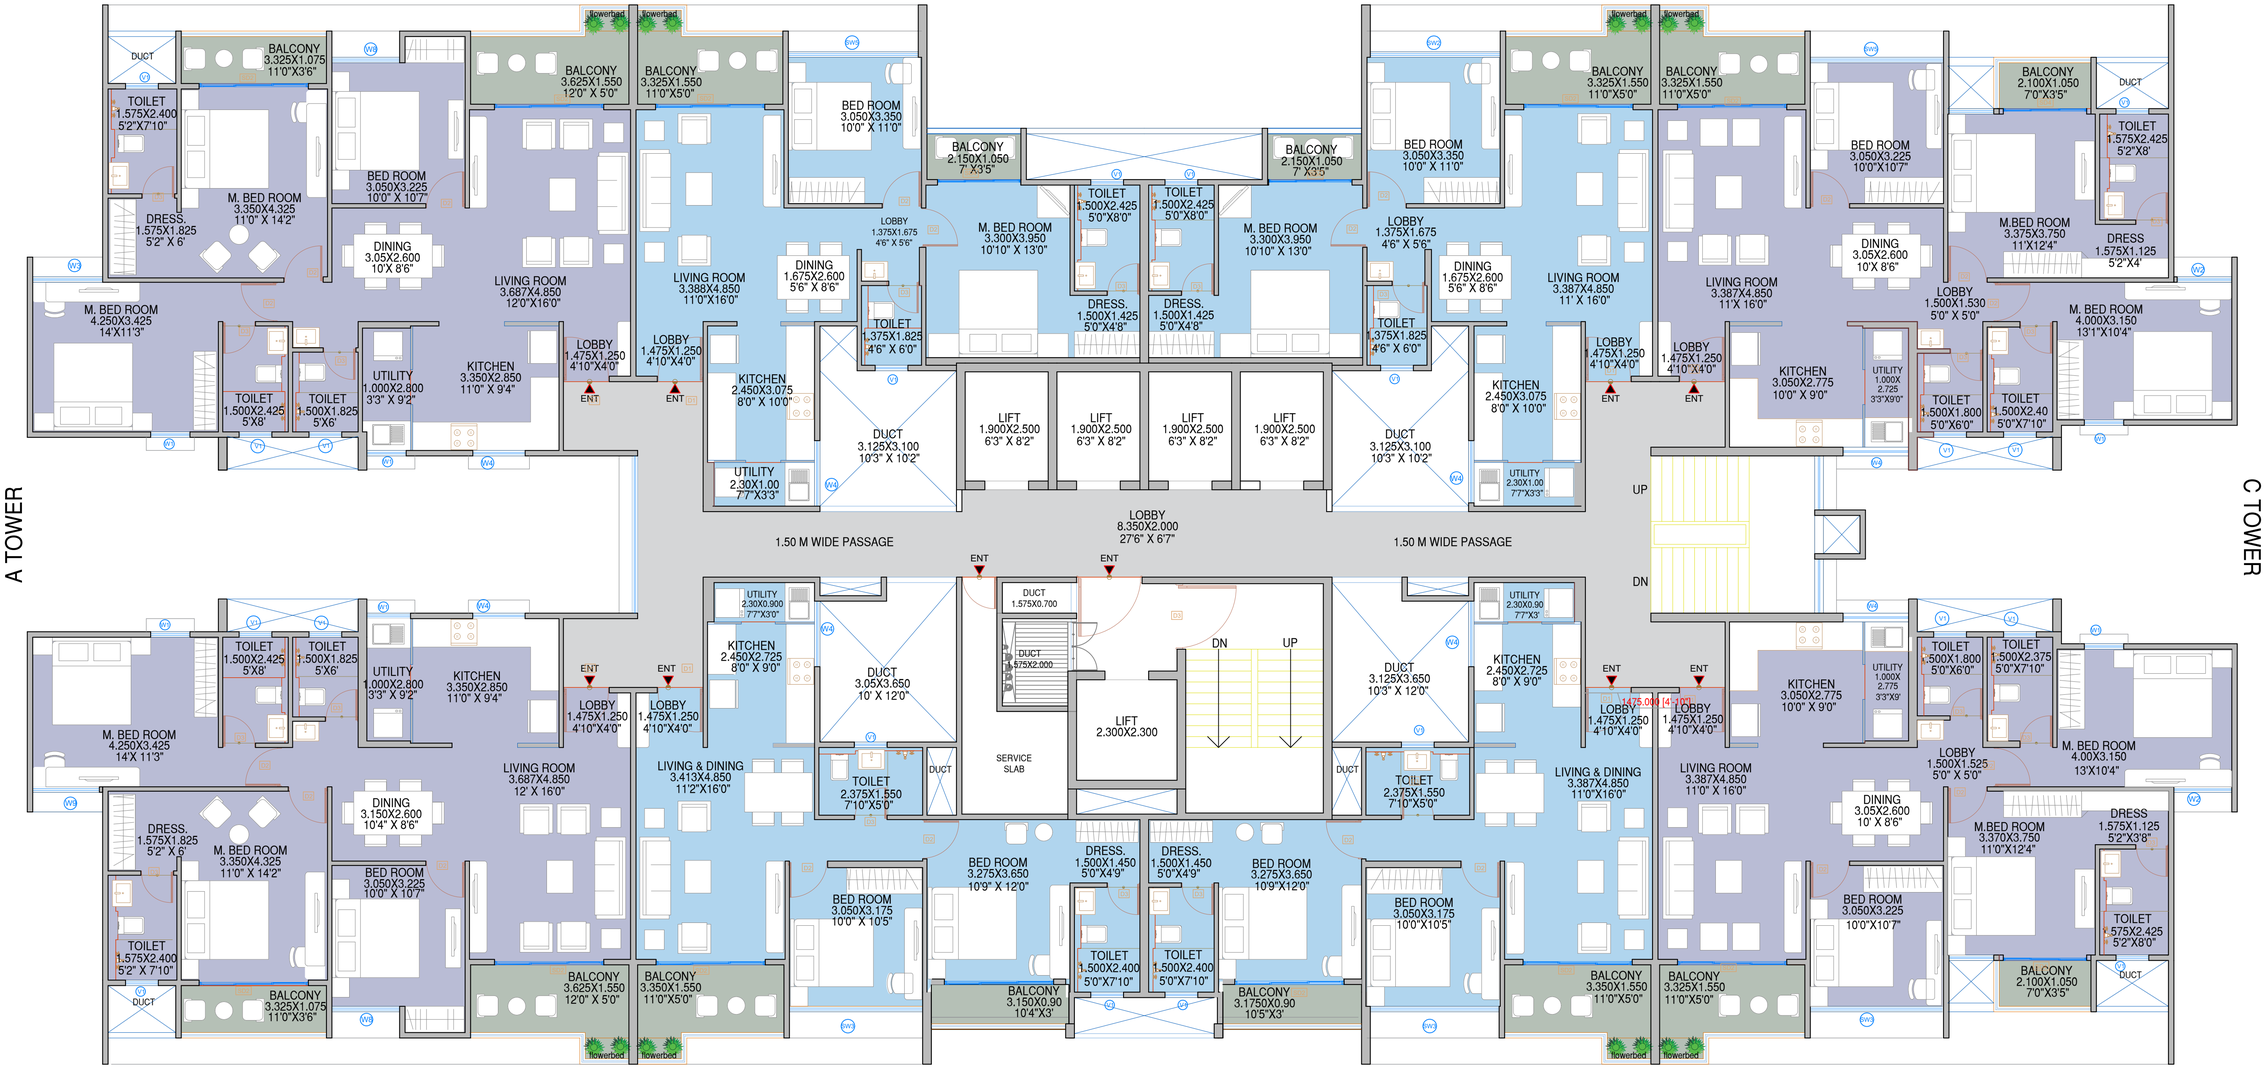

3BHK
208,408,608,1008,1208,1408,
1608,2008,2208,2408,2608,3008,3208

Carpet Area=110.93Sq.m

2BHK
207,407,607,1007,1207,1407,
1607,2007,2207,2407,2607,3007,3207

Carpet Area=74.16 Sq.m

OPEN SPACE

2BHK
206,406,606,1006,1206,1406,
1606,2006,2206,2406,2606,3006,3206

Carpet Area=74.14 Sq.m

3BHK
205,405,605,1005,1205,1405,
1605,2005,2205,2405,2605,3005,3205

Carpet Area=100.44 Sq.m

TYPICAL FLOOR PLAN
(2nd,4th,6th,10th,12th,14th,16th,20th,22nd,24th,26th,30th & 32nd)

NOTE:
*FLOWERBED NOT COUNTED IN CARPET AREA
*FEET-INCHES DIMENSIONS MENTIONED ARE APPROXIMATE AND MEASURED UNFINISHED

PROJECT: AUSTIN YANA

RESIDENTIAL AND COMMERCIAL PROJECT AT S.NO. 73-74 , TATHAWADE , PUNE.

FOR

AUSTIN REALITY

SHEET TITLE:

B BUILDING

NORTH

DATE	PRJT NO	DWRG NO	DEALT BY	CHECKED BY	SCALE
20.12.2024	A001_03	R4	TEJASHREE	AMOL	NTS

SANKALP DESIGNERS

Artisans House, Plot no.440/4,
Lane besides Sky one,Gokhale Cross Road,
Model Colony, Shivaji nagar, Pune - 411 016
Tel-Fax : +91 20 25666366 / 25653336
www.sankalpdesigners.com
email : projects@sankalpdesigners.com

SANKALP
ARCHITECTURE | INTERIOR | URBANISM
SHITESH AGRAWAL ARCHITECTS