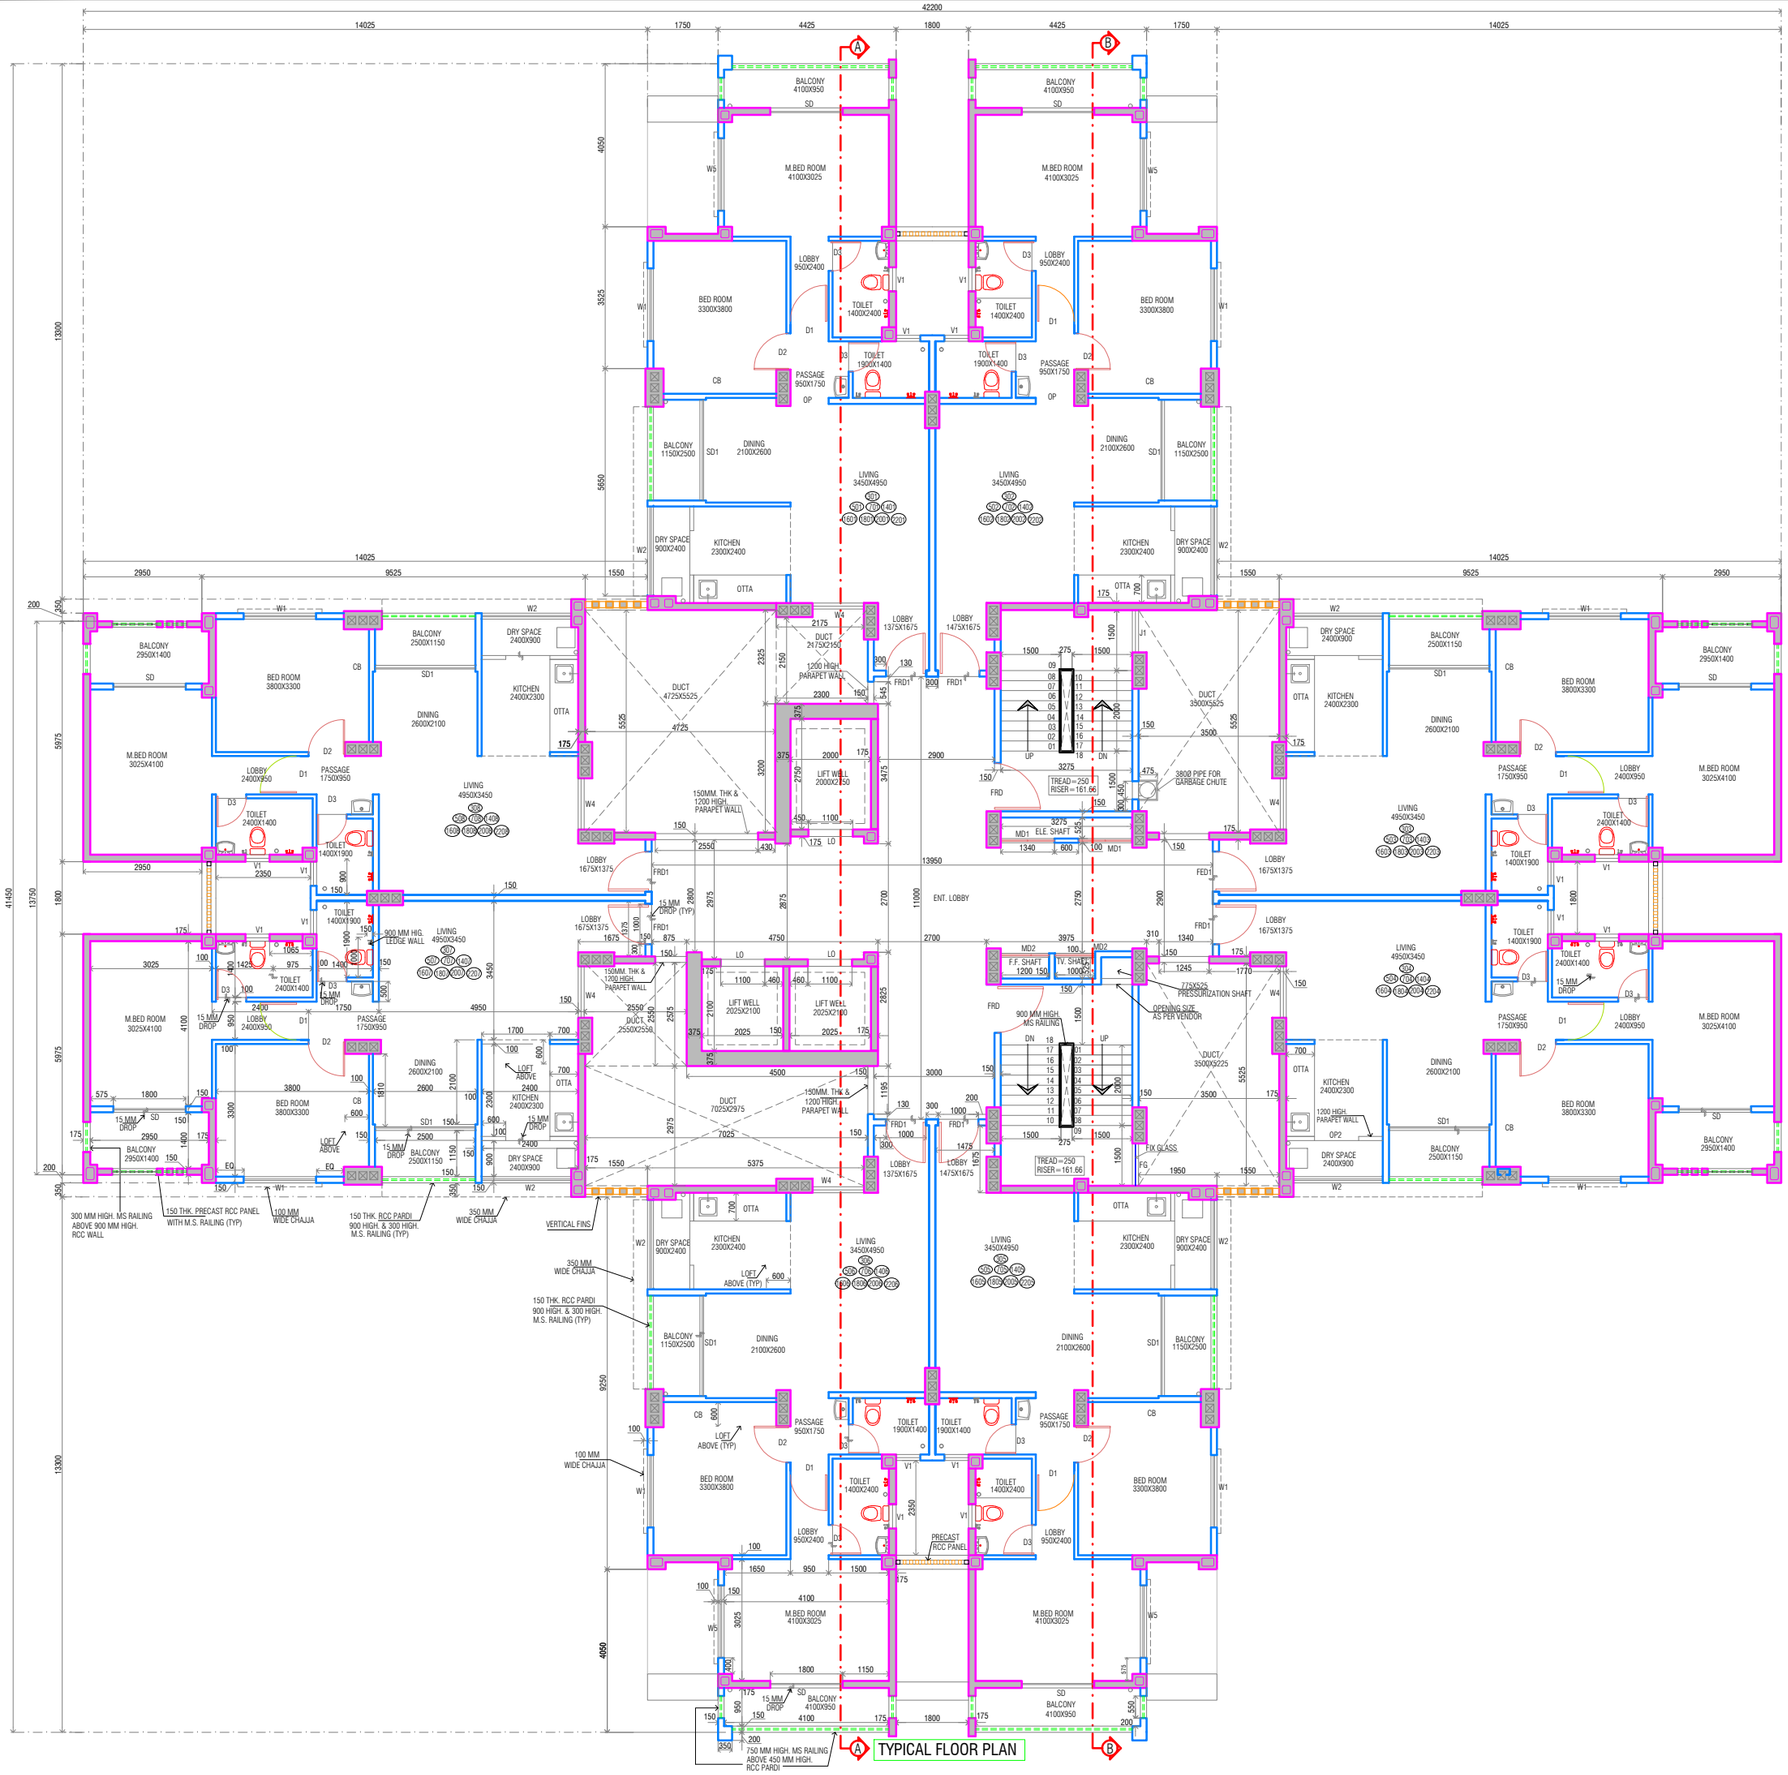


TYPE- MIG	STRUCTURE	SHEET
RESI. TEN.=170 NOS.	2B+S+22 FLOORS	4B / 12

*SCHEDULE OF DOORS & WINDOWS

SR.NO.	TYPE	SIZE	LOCATION	DESCRIPTION
1	FRD	1200 X 2000	STAIRCASE	AS PER SPECIFICATIONS
2	FRD1	1000 X 2000	LIVING	
3	FRD2	1000 X 1800	REFUGE AREA	
4	D1	920 X 2000	PASSAGE (DOOR WIDTH SHALL BE AS PER SITE OPNEINIG)	
5	D2	900 X 2000	BED ROOM M.BED ROOM, SOCIETY OFFICE	
6	D3	750 X 2000	TOILET, S.TOILET	
7	D4	1000 X 1800	STAIRCASE CAP	
8	D5	1000 X 2000	METER ROOM & GARBAGE ROOM	
9	D6	900 X 2000	CHAMBER DOOR (M S FABRICATED)	
10	SD	1800 X 2000	M.BED / LIVING	
11	SD1	2500 X 2330	DINING	
12	MD1	1375 X 1700	ELECT.CABLES SHAFT	
13	MD2	1200 X 1700	T.V./TEL. & F.F SHAFT	
14	LO	1100 X 2200	LIFT WELL (SIZE AS PER LIFT MANUFACTURE)	
15	W1	1800 X 1600	BED ROOM	
16	W2	2225 X 1430	DRY SPACE (KITCHEN)	
17	W3	900 X1200	SOCIETY OFFICE	
18	W4	1275 X1430	LIVING	
19	W5	1800 X1730	M.BED ROOM	
20	V1	600 X 900	TOILET, SERV.TOILET & LIFT MACHINE ROOM	ALUMINUM VENTILATOR
21	J1	1050 X 1500	STAIR CASE	
22	J2	900 X 600	METER ROOM & GARBAGE ROOM	PRECAST RCC JALI
23	J3	1200 X 1500	BASEMENT -1	

NOTES

8	THE FURNITURE LAYOUT IS FOR SCHEMATIC PURPOSE ONLY AND IS NOT INCLUDED IN THE SCOPE OF WORK.
7	WORK WILL BE EXECUTED AS PER THE SCOPE OF WORK MENTIONED IN THE TENDER DOCUMENT
6	ALL DIMENSIONS & LEVELS ARE FROM UNFINISHED TO UNFINISHED UNLESS OTHERWISE SPECIFIED.
5	ALL THE DRAWINGS ARE TO BE READ IN CONJUNCTION WITH RELEVANT ARCHITECTURAL,STRUCTURAL & SERVICES DRAWINGS & ITEM OF WORK
4	ANY ADDITION OR OMISSION IS TO BE BROUGHT TO OUR NOTICE PRIOR TO ACTUAL EXECUTION
3	ONLY FIGURED DIMENSIONS SHALL BE FOLLOWED
2	ALL DIMENSIONS FOR AREA DIAGRAMS ARE IN METER
1	ALL DIMENSIONS ARE IN MM UNLESS NOTED OTHERWISE

NO.	DATE	REVISION	PROP.	DEALT.	CHKD.	APPD.
R1	10.04.21	REVISED DWG. AS PER ELEVATION TREATMENT & STRUCTURE DWG., COMMON TOILET REVISED.				

RELEASED ON DATED

PROJECT

PROPOSED GROUP HOUSING SCHEME LAYOUT WITH MIG TYPE TENEMENTS ON S.NO.-126 & 127 AT-TATHAWADE, TALUKA-MULASHI, DIST-PUNE. FOR P.H.& A.D. BOARD.

TATHAWADE,PUNE

WORKING DRAWING | PREFAB 3-S STRUCTURE

	SIGNATURE	DATE
DRAWN BY SUT		02.12.20
DESIGNED & CHECKED BY SCB		14.12.20
RECHECKED BY NBS		14.12.20
APPROVED BY VRB		14.12.20

SHIRKE
THIS DRAWING AND ALL SPECIFICATIONS, DATA AND OTHER INFORMATION CONTAINED THEREON ARE CONFIDENTIAL AND THE SOLE PROPERTY OF B.G. SHIRKE CONST. TECH. PVT. LTD. MUNDHWA PUNE-36. IT IS FORBIDDEN TO USE, REPRODUCE, MODIFY OR IN ANY MANNER REVEAL ITS CONTENTS EXCEPT FOR THE PURPOSES FOR WHICH IT WAS INTENDED.

CLIENT: म्हाडा MHADA
GRIHA NIRMAN BHAVAN, KALANAGAR, BANDRA (EAST), MUMBAI- 400051
PHONE: (022)-56405000, 26592877, 26592622.

BLDG_TYPE: MIG | TEN-170 NOS. STR.- 2B, S+22

B. G. SHIRKE CONST. TECH. PVT. LTD.
72-76, MUNDHWA, PUNE - 411 036
TEL: 020-26708100 | FAX: 020-26871612 | E-MAIL: design@shirke.co.in

SCALE: 1:75

PROJECT: P.H.& A.D. BOARD
TITLE: TATHAWADE
LOCATION: TATHAWADE, PUNE.

JOB NO.: 14/2011
DRG. TITLE: TYPICAL FLOOR PLAN

DRG_NO: 14.2011 / PHADB / TATHAWADE/ PUNE / MIG /WD/ ARCH- 4B
REV. NO: R1

D:\gsundt01\a\Drawings\PHASE- I\WORKING DRAWING\CARPET AREA AS PER RERA - 23.09.2021.dwg