
BUILDING - D

REFUGE FLOOR (6TH, 10TH, 14TH, 18TH & 22ND)

FLAT TYPE	FLAT NUMBERS	CARPET AREA	ENCL. BALC.	OPEN BALCONY	TERRACE	TOTAL (SQ.M.)	TOTAL (SQ.FT.)	NO OF FLATS
3BHK TYPE 1	601, 602, 1001, 1002, 1401, 1402, 1801, 1802, 2201, 2202	91.573 SQ.M.	00.00 SQ.M.	7.851 SQ.M.	00.00 SQ.M.	99.424 SQ.M.	1070.19 SQ.FT.	10
2BHK TYPE 1 WITH TERRACE	604, 605, 1004, 1005, 1404, 1405, 1804, 1805, 2204, 2205	68.062 SQ.M.	00.00 SQ.M.	8.279 SQ.M.	9.988 SQ.M.	86.329 SQ.M.	929.25 SQ.FT.	10
2BHK TYPE 2	606, 1006, 1406, 1806, 2206	67.416 SQ.M.	00.00 SQ.M.	8.279 SQ.M.	00.00 SQ.M.	75.695 SQ.M.	814.78 SQ.FT.	05

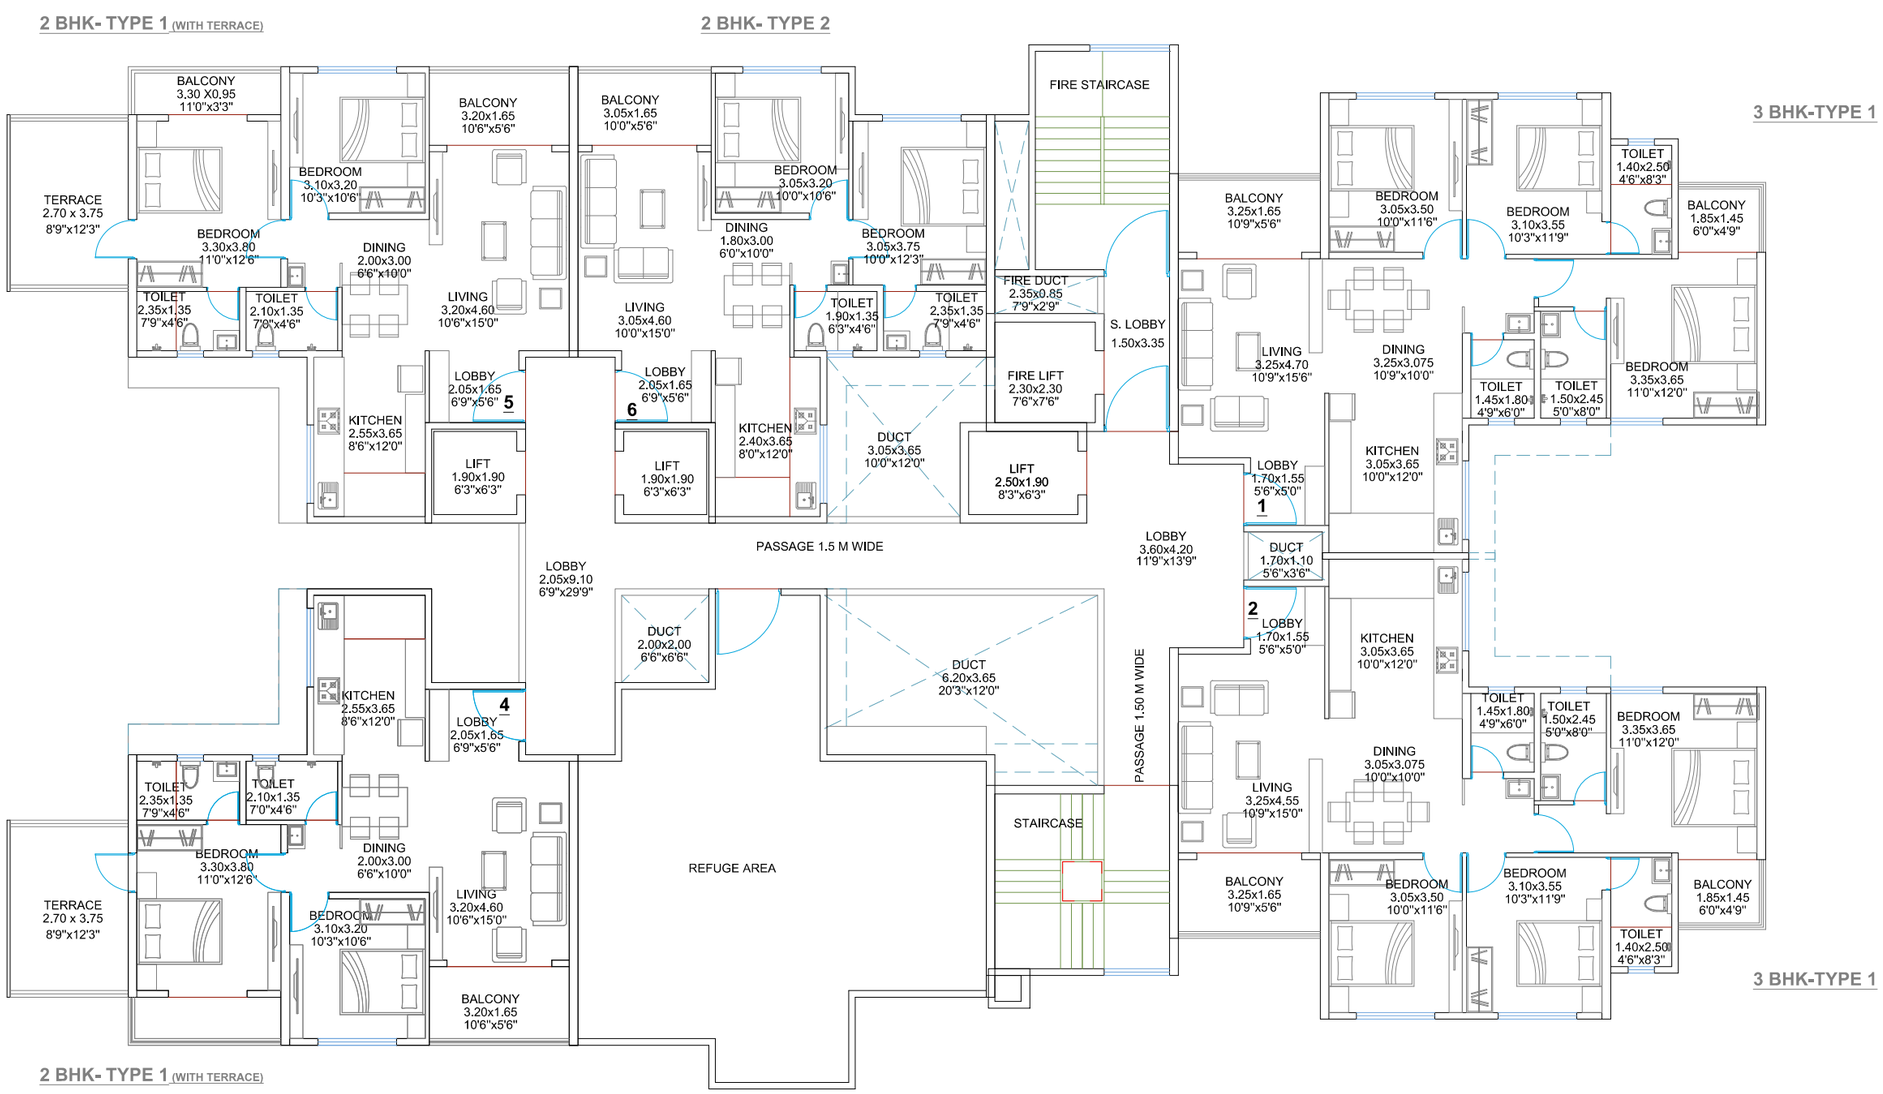

PROJECT:-

PROPOSED RESIDENTIAL BUILDING AT TATHAWADE

ORIANA WORLD

CLIENT:-

BALAJI BUILDERS

NOTES

* DRAWINGS ARE PREPARED ON BASIS OF DOCUMENTS PRODUCED/SUBMITTED BY OWNER/P.A.H. THE PROCUREMENT AND GENUINITY OF DOCUMENTS PRODUCED IS SOLE RESPONSIBILITY OF THE OWNER/P.A.H. THE LIABILITY OF ARCHITECT IS RESTRICTED TO PURELY ARCHITECTURAL OF THE OWNER/P.A.H. THE LIABILITY OF ARCHITECT IS RESTRICTED TO PURELY ARCHITECTURAL ASSIGNMENTS ONLY.THE SKETCH SHOWS TENTATIVE AREAS, PARKING PROVISIONS, LAYOUT OF BUILDINGS AND FSI CONSUMPTION ETC. AND MAY CHANGE TIME TO TIME AS PER REQUIREMENTS AND DC RULES. ONLY SANCTIONED DRAWING SHALL BE ADOPTED FOR RESPECTIVE WORKING.
* ELEVATIONAL PROJECTIONS SHOWN ARE TENTATIVE.
* SKETCH IS GIVEN TO GIVE BRIEF IDEA OF DESIGN AND MAY VARY AS PER DOCUMENTS, DEMARCATION, T,P,REMARK, LAND AVLAIBLE IN ACTUAL, ETC.

REVISIONS:-

R1- DUE TO SHOP COLUMN CHANGES, ALL FLOOR PLANS REVISED.
R2- 2 BHK 2 TYPE EDITED DUE TO DUCT SIZES

NOTE:- THIS DRAWING IS THE SOLE PROPERTY OF THE ARCHITECT. IT MUST NOT BE COPIED OR REPRODUCED IN ANYWAY OR MADE ACCESSIBLE TO THIRD PARTY WITHOUT THE WRITTEN APPROVAL OF THE OWNER.

* SUBJECT TO SANCTION OF P.C.M.C.

DWG NO. :-	---
ISSUE DATE :-	10-03-2025
BLDG. / BLOCK :-	BUILDING D
FLOOR :-	REFUGE FLOOR PLAN
DRG. TITLE :-	

PURPOSE OF RELEASE - SALE PLANS

DIRECTION:-

SHEET NO.

NOTE: DRAWING IS NOT TO SCALE

DRAWN BY	SWATI	CHECKED BY	■ M.D. ■ H.O.D. ■ PROJ. ARCHITECT □ LIAISONING DEPT. □ PRODUCTION DEPT.
JOB NO.			

solespace
architectural consultants pvt. ltd.
1st floor, ICN7, near keys hotel, Pimpri, Pune-411 018.
tel./fax.:-(020) 27458655/56, 65101456.

File Path :-

File Path :-