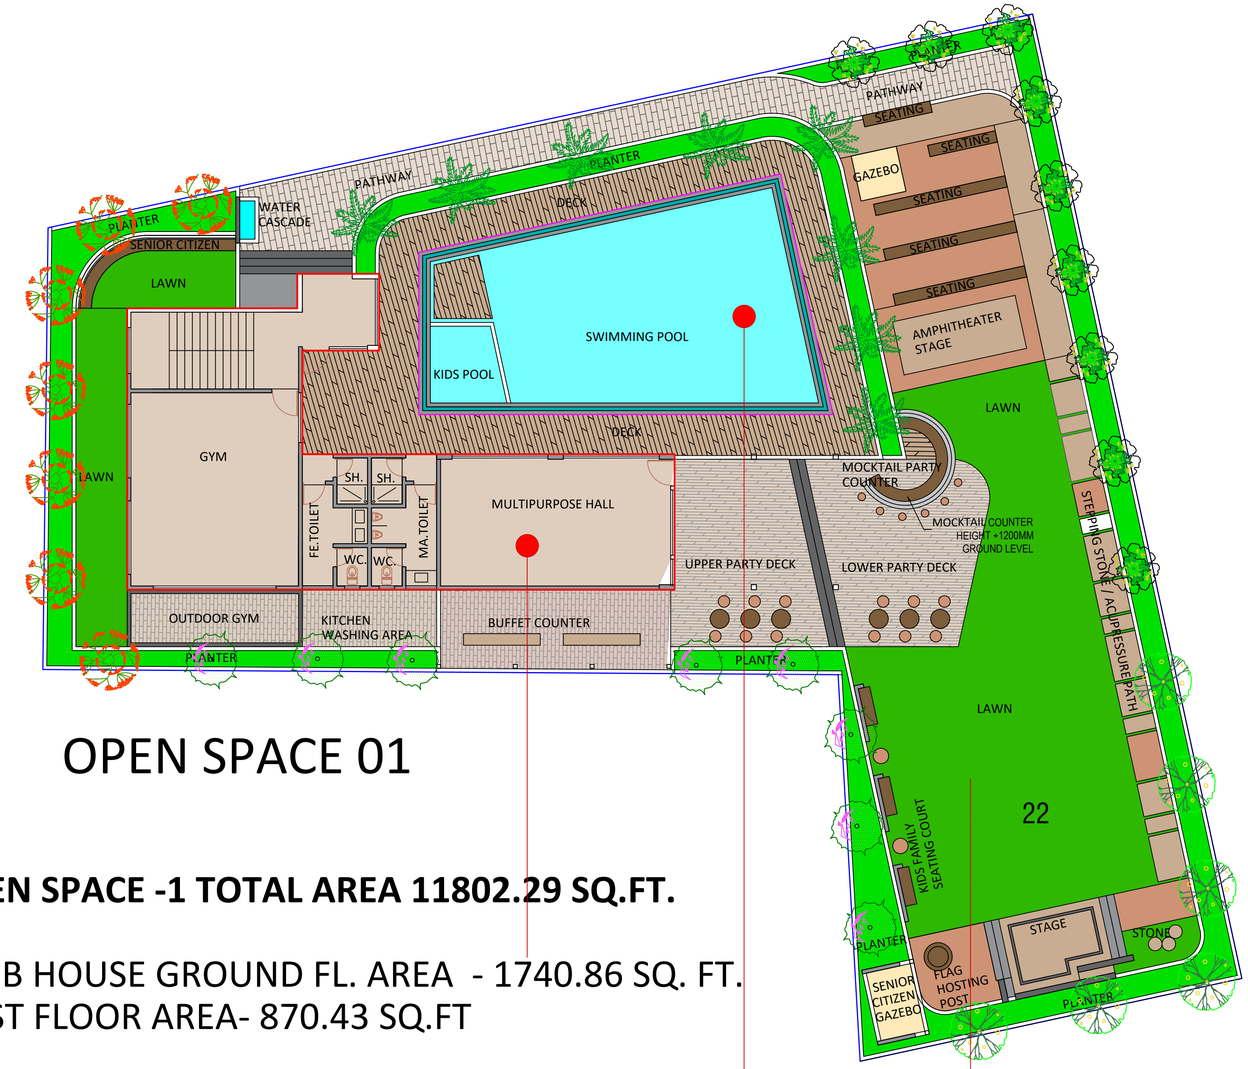



OPEN SPACE 01

OPEN SPACE -1 TOTAL AREA 11802.29 SQ.FT.

CLUB HOUSE GROUND FL. AREA - 1740.86 SQ. FT.
FIRST FLOOR AREA- 870.43 SQ.FT

SWIMMING POOL AREA - 1301.36 SQ.FT.

REMAINING LANDSCAPE AREA - 8760.07 SQ.FT.

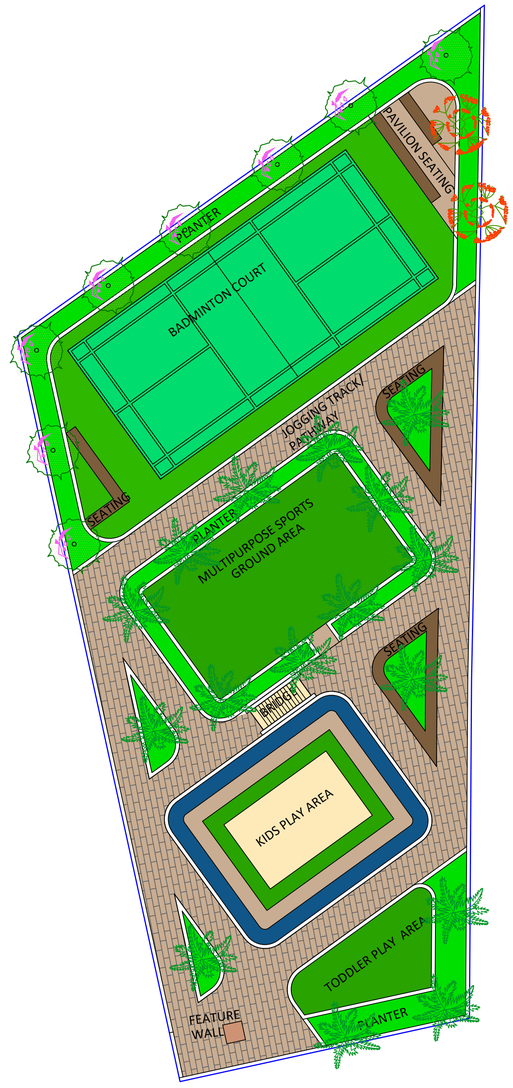

OPEN SPACE 02

OPEN SPACE 02 - TOTAL AREA 5688.98 SQ. FT.

DRAWING NO.	251.-00
STAMP AND SIGN	

NOTES

1. ALL DIMENSIONS ARE IN MILLIMETERS UNLESS NOTED.
2. DRAWING NOT TO BE SCALED. WRITTEN DIMENSIONS TO BE FOLLOWED ONLY.
3. DIMENSIONS SHOULD BE CHECKED AND VERIFIED ON SITE BEFORE EXECUTION. OF WORK. ANY AMBIGUITY SHALL BE IMMEDIATELY BROUGHT TO THE NOTICE THE ARCHITECT BEFORE COMMENCEMENT OF THE WORK.
4. SIZES OF ALL THE STRUCTURAL MEMBERS TO BE CONFIRMED BY THE STRUCTURAL CONSULTANT.
5. READ THIS DRAWING IN CONJUNCTION WITH TOTAL LAYOUT

CLIENT:
CERATEC

AR Design tec.
Landscape
Interior
Architecture

Phone- +91 77 09 88 111 2
EMAIL- ardesigntec@gmail.com

PROJECT:
PROPOSED PROJECT AT
S.NO. 165 / 1&2 AT MAAN,PUNE

DRG TITLE:
LANDSCAPE MASTER PLAN

DATE 17.06.2023		DRG. NO. 251.00
SCALE NTS		
DRAWN BY: GANESH	CHECKED BY: AR ATUL RAUT	

THIS DRAWING IS A PROPERTY OF
AR DESIGN TEC.
ARCHITECTURE, LANDSCAPE ARCHITECTS.
IT IS NOT TO BE USED FOR ANY OTHER
PURPOSE THAN ASSIGNED OR MAY IT BE
COPIED IN WHOLE OR PART OR LENT
WITHOUT OUR AUTHORITY IN WRITING.

PATH: ---