
park pebbles

2 & 3 RLK HOMES
AT BHUGAON

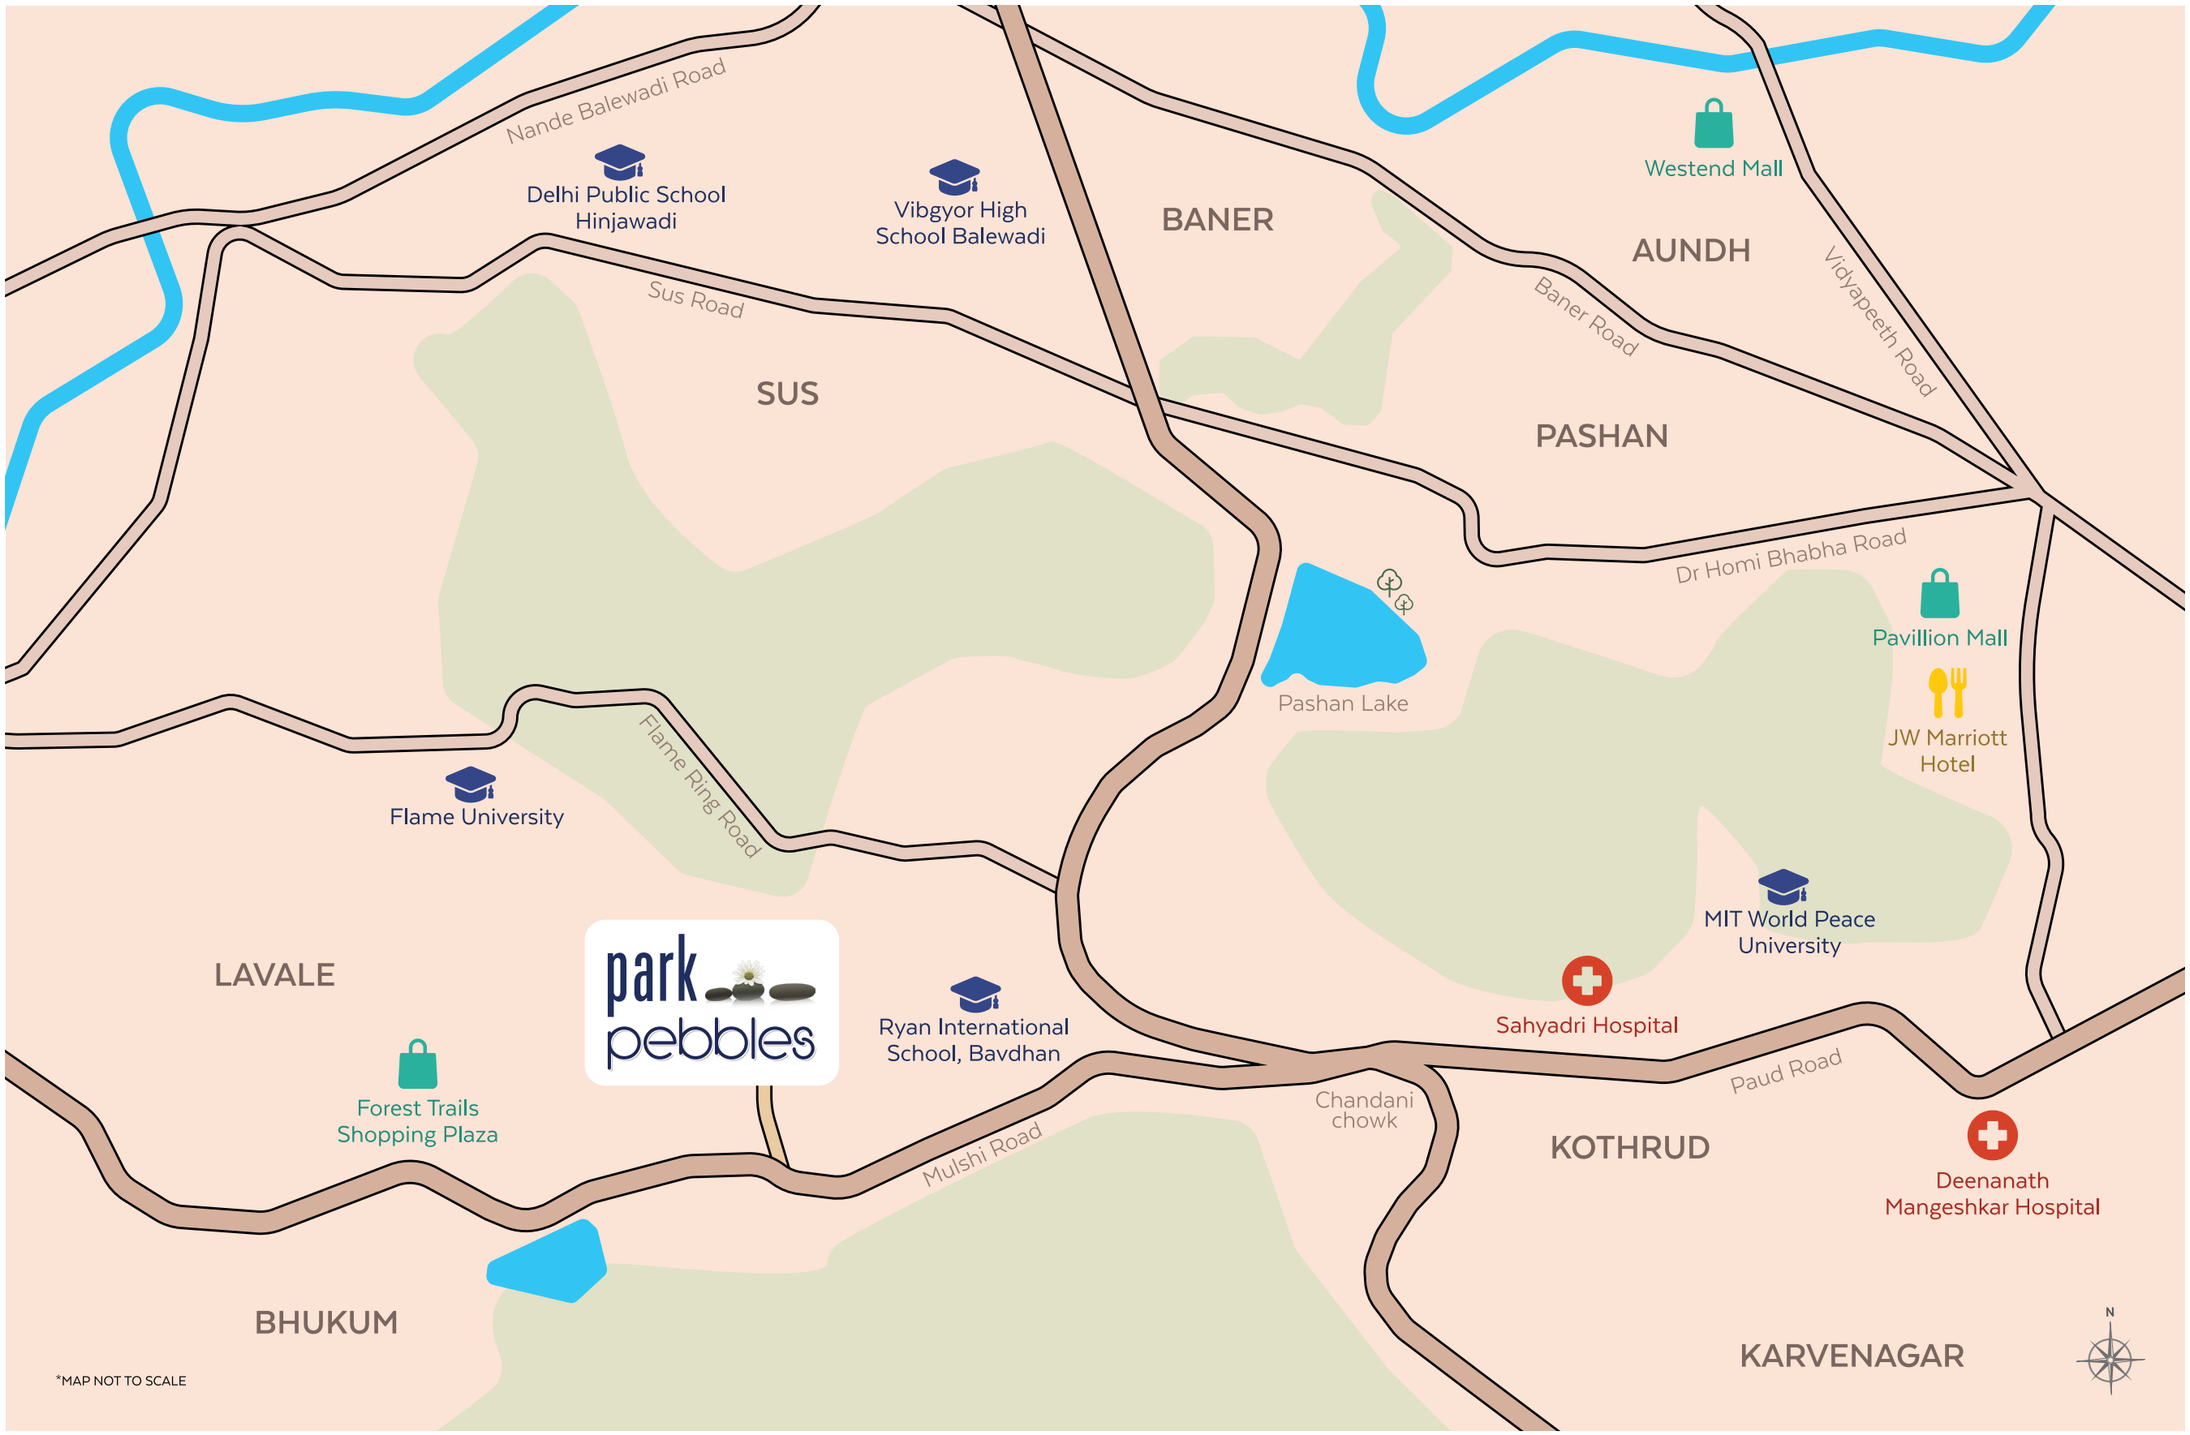

*ARTISTIC IMPRESSION


Nande Balewadi Road
Delhi Public School Hinjawadi
Vibgyor High School Balewadi
BANER
Westend Mall
AUNDH
Vidyapeeth Road
Sus Road
Baner Road
SUS
PASHAN
Dr Homi Bhabha Road
Pavillion Mall
Pashan Lake
JW Marriott Hotel
Flame Ring Road
Flame University
MIT World Peace University
LAVALE
park pebbles
Ryan International School, Bavdhan
Sahyadri Hospital
Forest Trails Shopping Plaza
Chandani chowk
Paud Road
Mulshi Road
KOTHRUD
Deenanath Mangeshkar Hospital
BHUKUM
KARVENAGAR
N
*MAP NOT TO SCALE

MASTER LAYOUT



LEGEND

OPEN SPACE 1
1. CRICKET TURF
2. PARTY LAWN
3. SKATING RINK
4. MULTIPURPOSE COURT WITH SEATING

OPEN SPACE 2
5. PICKLE BALL COURTS - 2

OPEN SPACE 3
6. MEDITATION COURT
7. FESTIVE COURT
8. PETS PARK

PODIUM GARDEN
9. TODDLERS PLAY PARK
10. KIDS PLAY AREA
11. ACUPRESSURE PATHWAY AND ZEN GARDEN WITH SENIOR CITIZEN SEATING
12. SEMI-COVERED YOGA DECK
13. MEDITATION DECK
14. SWING COURT
15. COVERED SEATING DECK FOR POOL
16. SUNKEN LOUNGERS
17. LAP POOL WITH JACUZZI
18. KIDS POOL
19. COMMUNITY LAWN
20. GAZEBO
21. AMPHITHEATER AND STAGE
22. OXYGEN PARK WITH SEATING
23. COVERED CO-WORKING PODS
24. FLOOR GAMES
25. ZEN GARDEN

PODIUM LEVEL CLUBHOUSE
26. GYM
27. CROSS FIT ZONE
28. CRÈCHE
29. KIDS PLAY ZONE
30. INDOOR GAMES ZONE
31. MUSIC / DANCE ACADEMY


GROUND LEVEL CLUBHOUSE
32. MULTIPURPOSE HALL AND PRE FUNCTION AREA WITH KITCHEN AND STORE
33. BADMINTON COURT
34. INDOOR GAMES AREA
35. CO-WORKING AREA

OTHER
36. BUS STOP

UNIT PLANS




2 RLK - OPTIMA

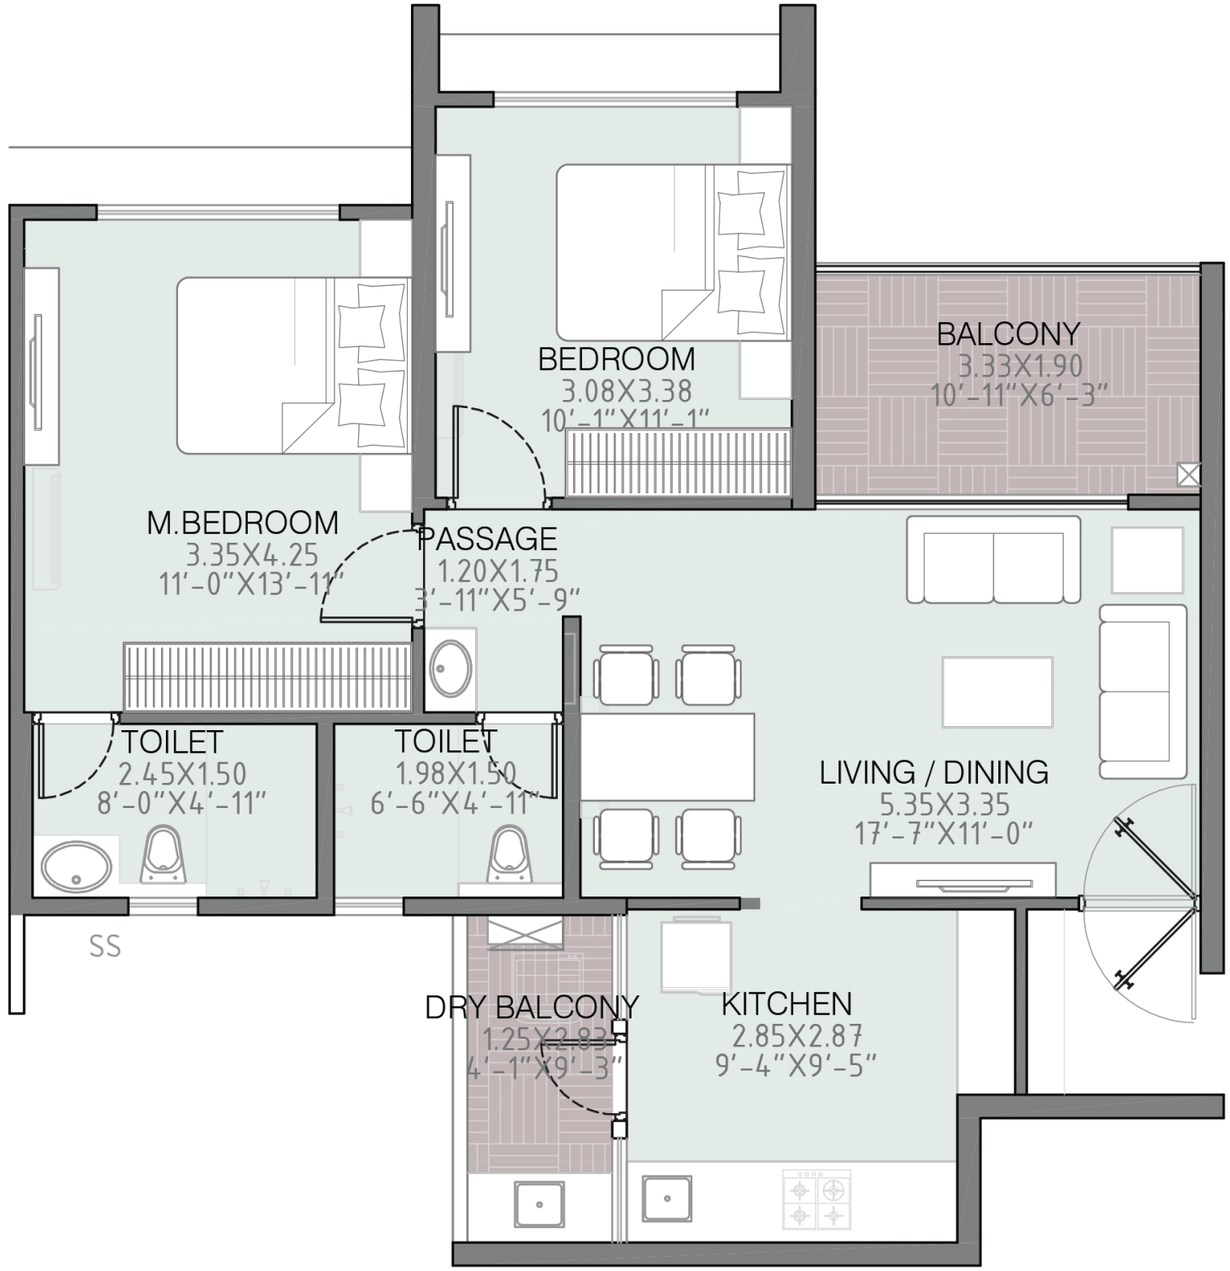


TYPOLOGY	RERA CARPET	OPEN BALCONY	DRY BALCONY	TOTAL CARPET AREA	
2 RLK OPTIMA	SQ.M.	SQ.M.	SQ.M.	SQ.M.	SQ.FT.
	64.13	6.32	3.53	73.98	797

2 RLK - ULTIMA

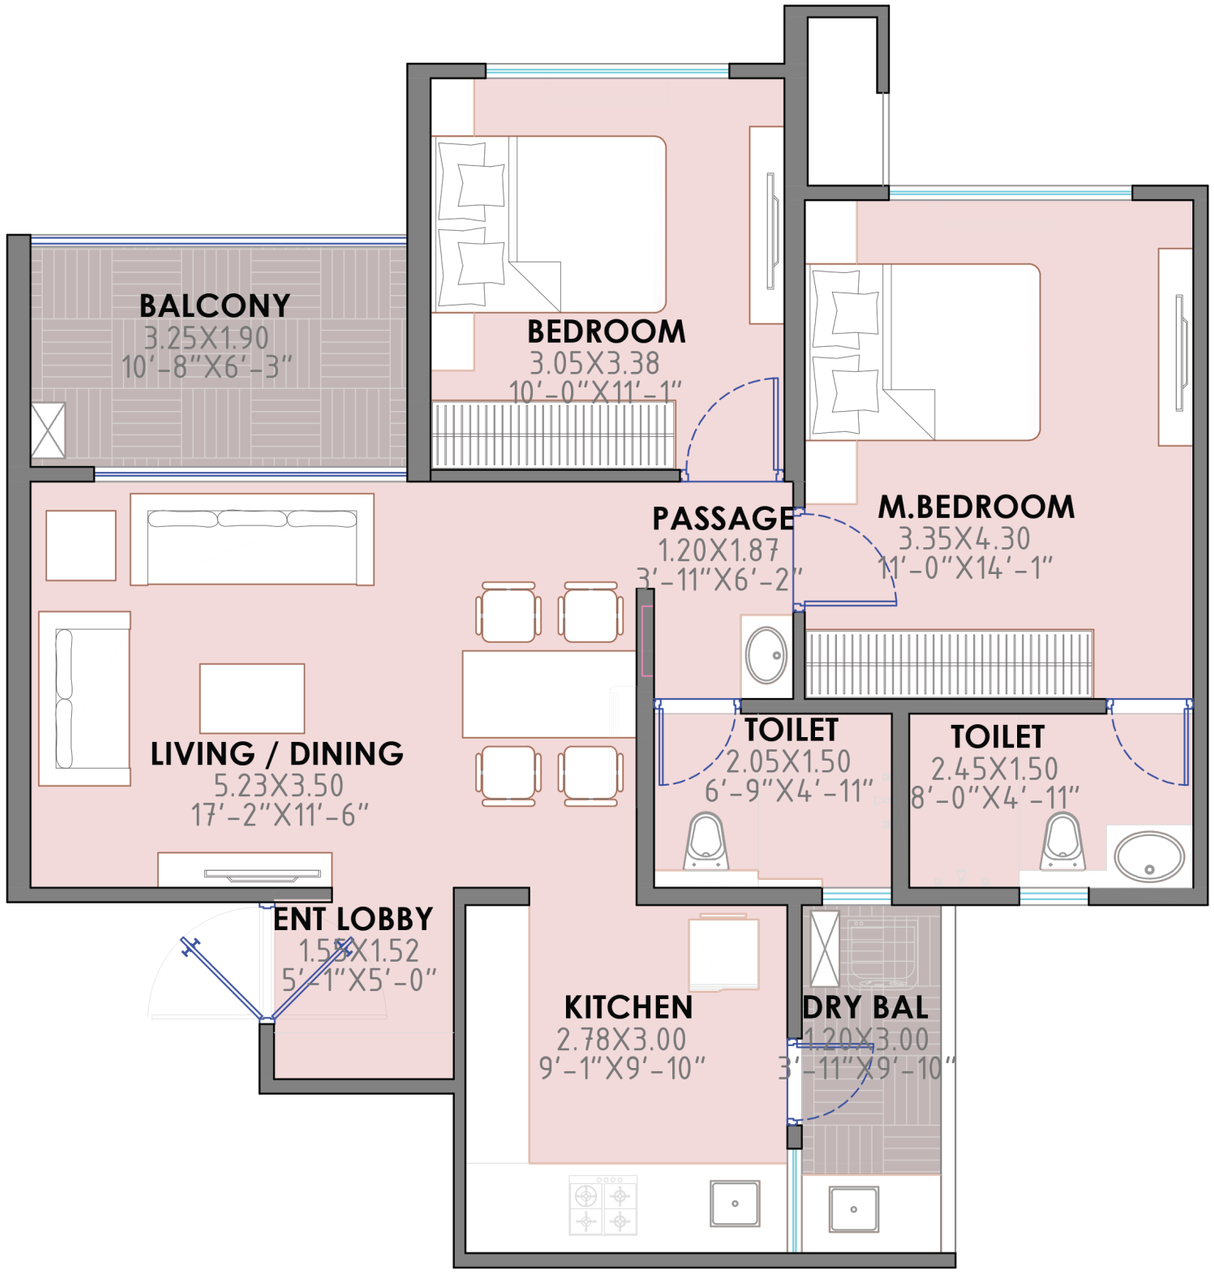


TYPOLOGY	RERA CARPET	OPEN BALCONY	DRY BALCONY	TOTAL CARPET AREA	
2 RLK ULTIMA	SQ.M.	SQ.M.	SQ.M.	SQ.M.	SQ.FT.
	67.23	6.17	3.6	77	829

3 RLK - OPTIMA

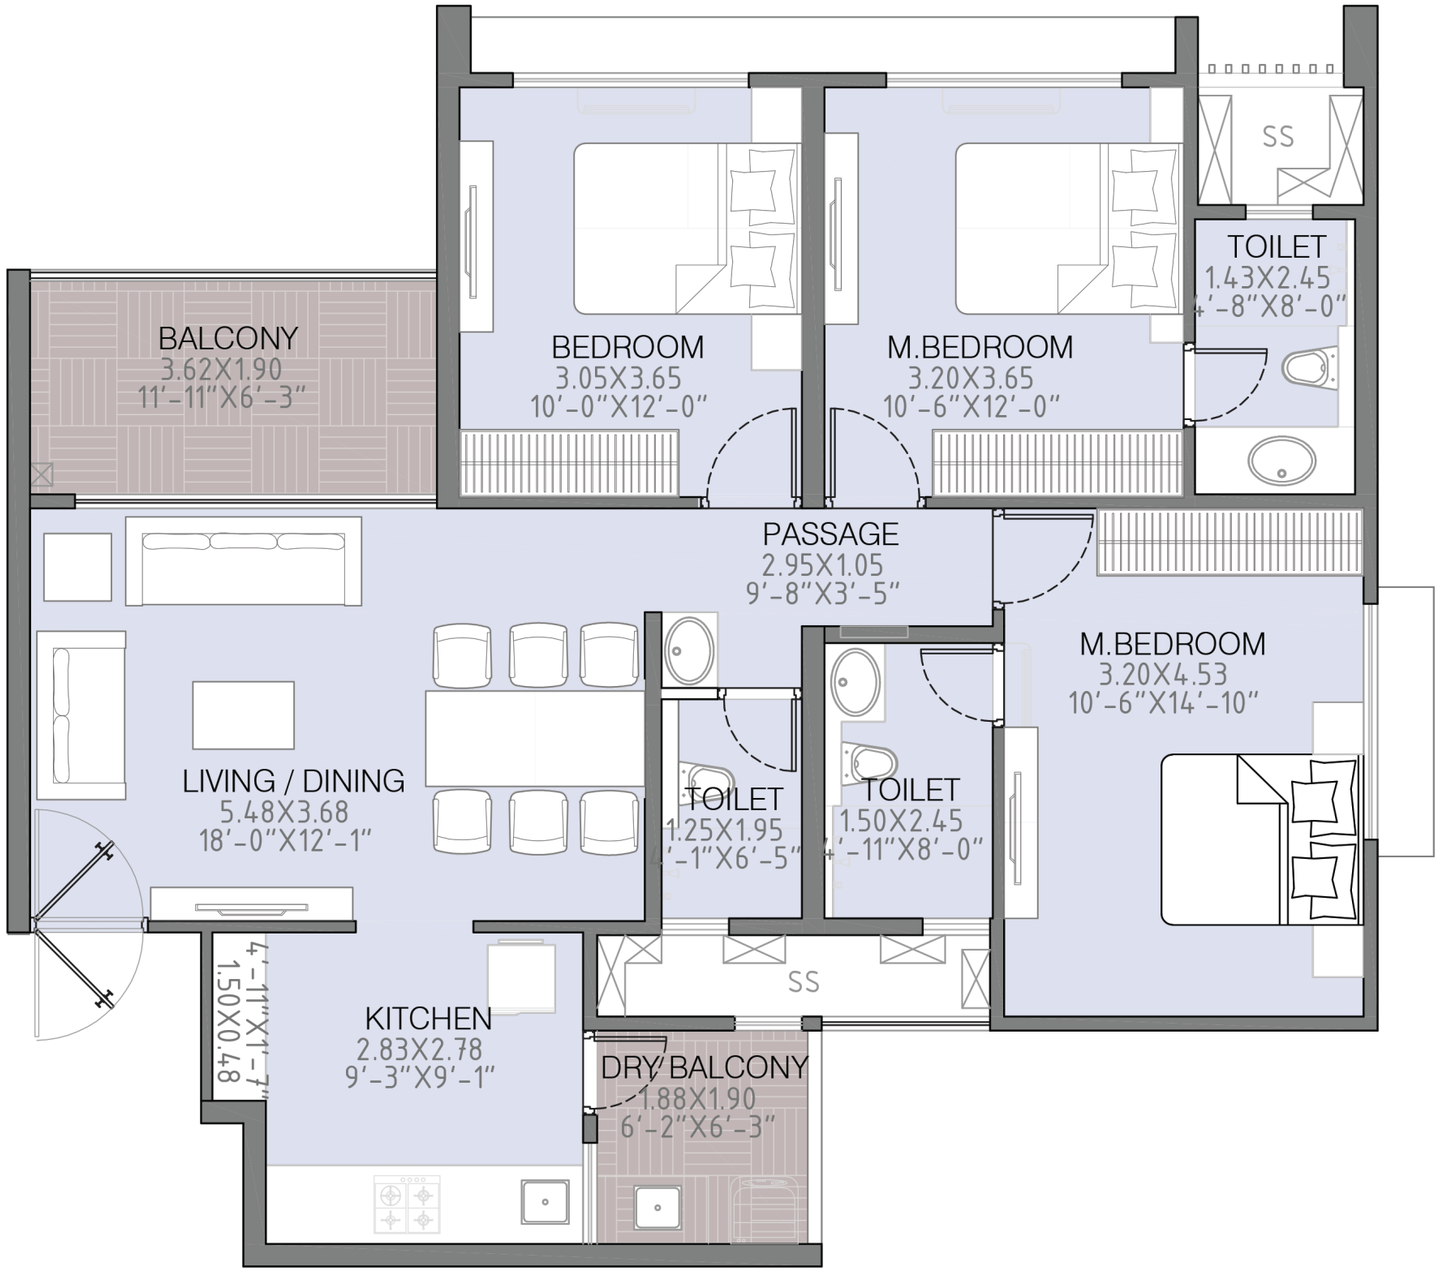

TYPOLOGY	RERA CARPET	OPEN BALCONY	DRY BALCONY	TOTAL CARPET AREA	
3 RLK OPTIMA	SQ.M.	SQ.M.	SQ.M.	SQ.M.	SQ.FT.
	84.35	6.89	3.56	94.8	1021

3 RLK - ULTIMA

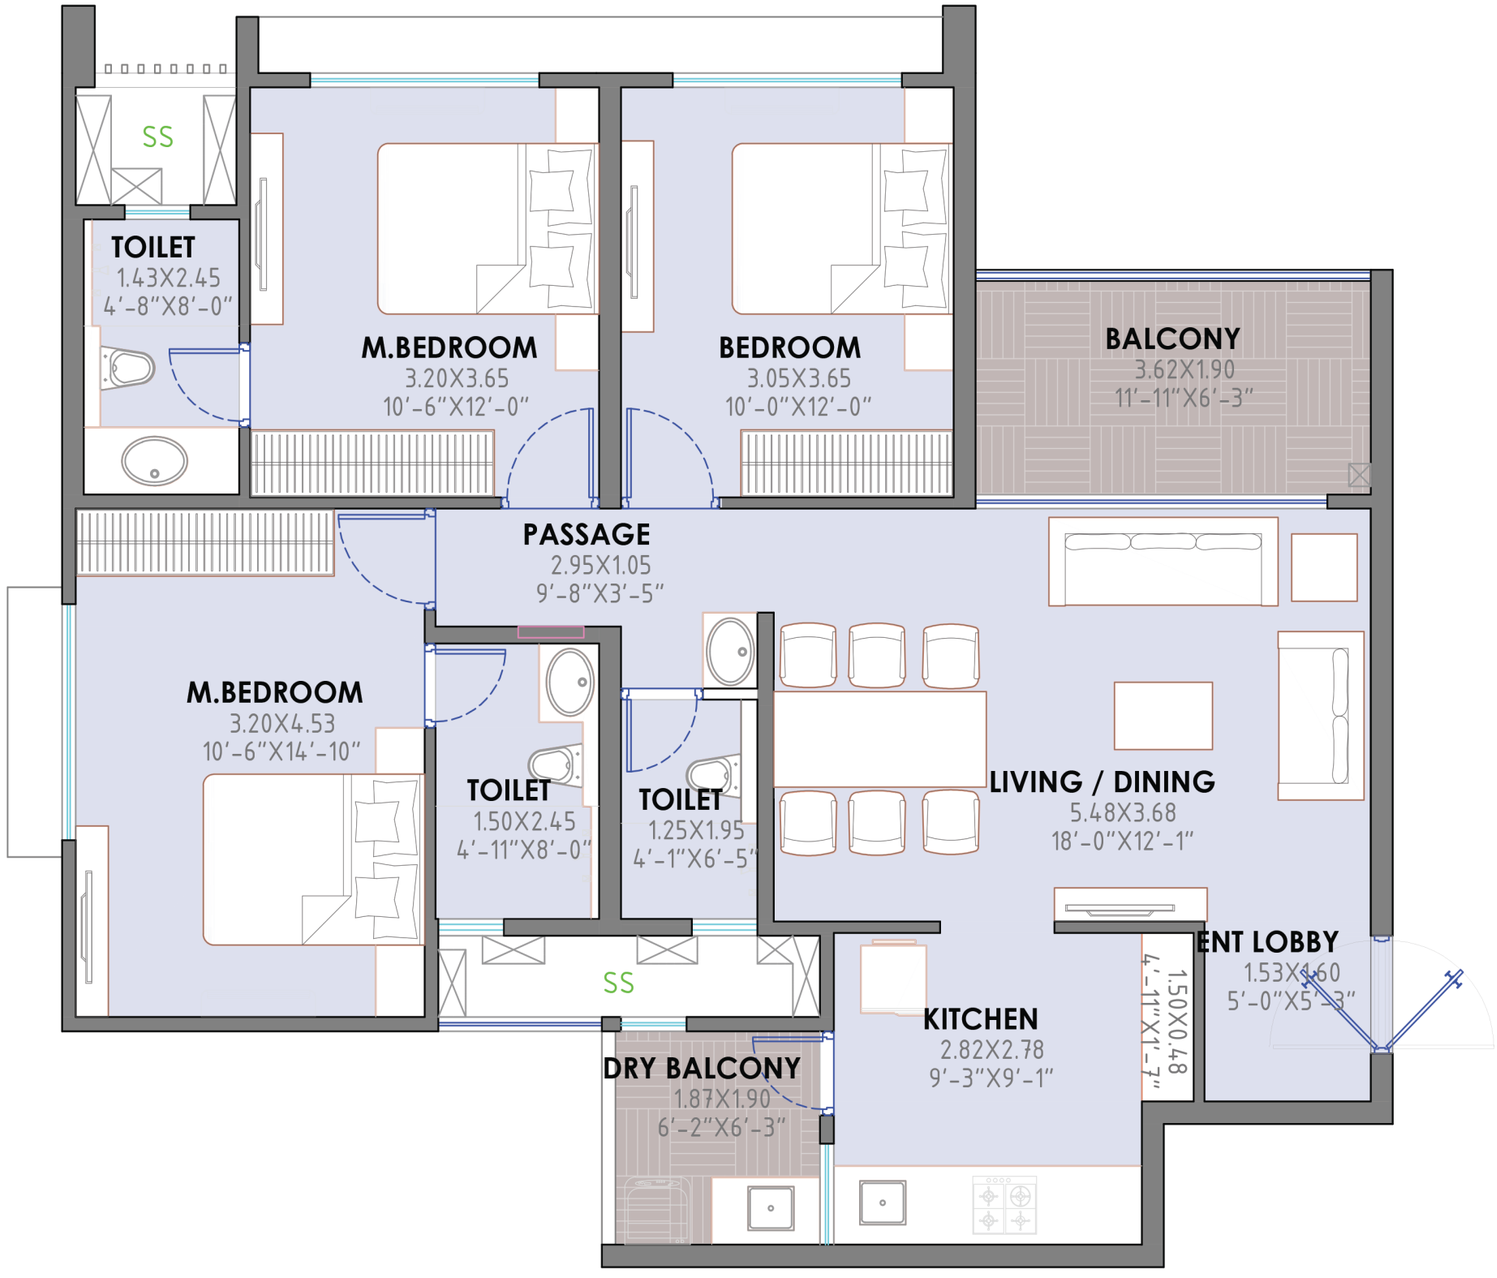


TYPOLOGY	RERA CARPET	OPEN BALCONY	DRY BALCONY	TOTAL CARPET AREA	
3 RLK ULTIMA	SQ.M.	SQ.M.	SQ.M.	SQ.M.	SQ.FT.
	87.06	6.89	3.56	97.51	1050

3 RLK - GRANDE



TYPOLOGY	RERA CARPET	OPEN BALCONY	DRY BALCONY	TOTAL CARPET AREA	
3 RLK GRANDE	SQ.M.	SQ.M.	SQ.M.	SQ.M.	SQ.FT.
	104.32	7.65	3.91	115.88	1247

3 RLK - GRANDE

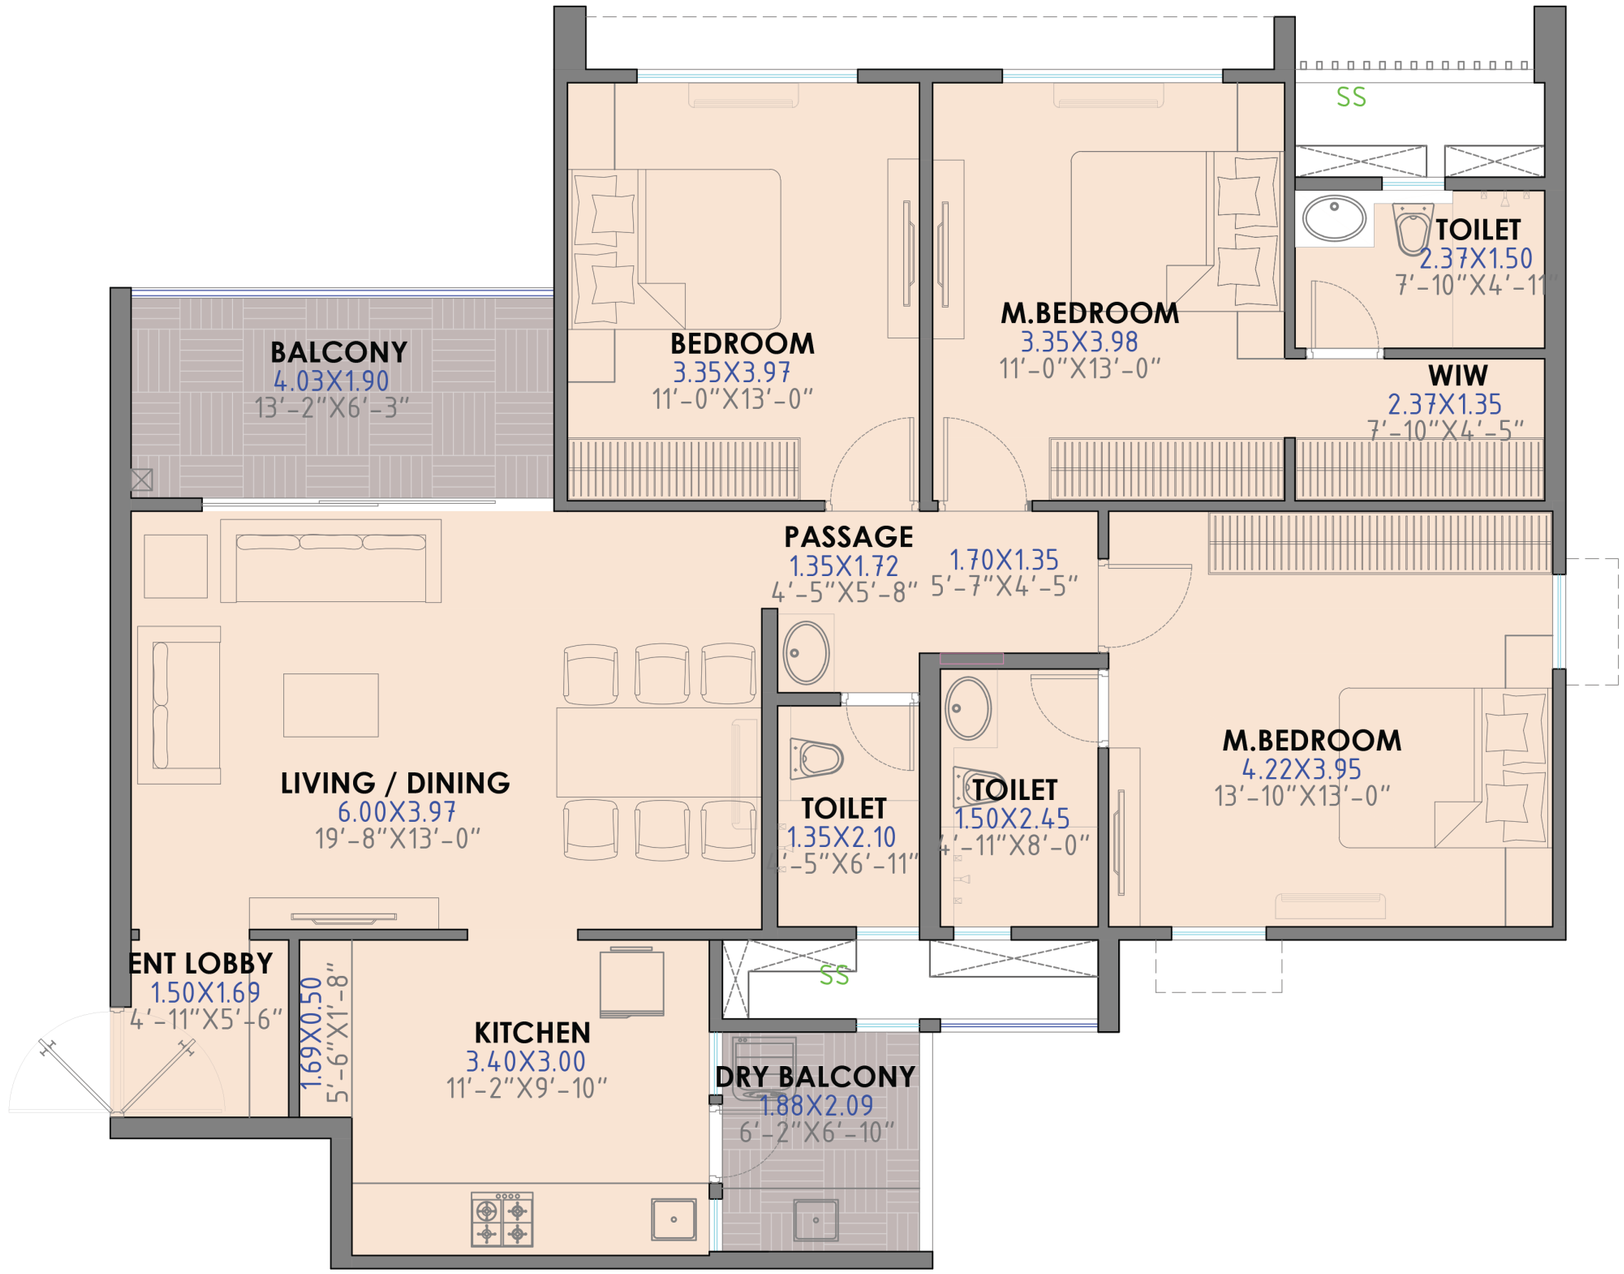

TYPOLOGY	RERA CARPET	OPEN BALCONY	DRY BALCONY	TOTAL CARPET AREA	
3 RLK GRANDE	SQ.M.	SQ.M.	SQ.M.	SQ.M.	SQ.FT.
	104.42	7.65	3.98	116.05	1249


ARTISTIC IMPRESSION

BUILDING - A | FLOOR PLANS



*ARTISTIC IMPRESSION

BUILDING - A | TYPICAL FLOOR PLAN

3 RLK ULTIMA

A 101, 201, 301, 401, 501, 701, 801, 901, 1001, 1201, 1301, 1401, 1501, 1701, 1801, 1901, 2001

2 RLK ULTIMA


A 102, 202, 302, 402, 502, 702, 802, 902, 1002, 1202, 1302, 1402, 1502, 1702, 1802, 1902, 2002

2 RLK ULTIMA

A 103, 203, 303, 403, 503, 703, 803, 903, 1003, 1203, 1303, 1403, 1503, 1703, 1803, 1903, 2003

2 RLK ULTIMA

A 104, 204, 304, 404, 504, 704, 804, 904, 1004, 1104, 13041, 1404, 1504, 1704, 1804, 1904, 2004

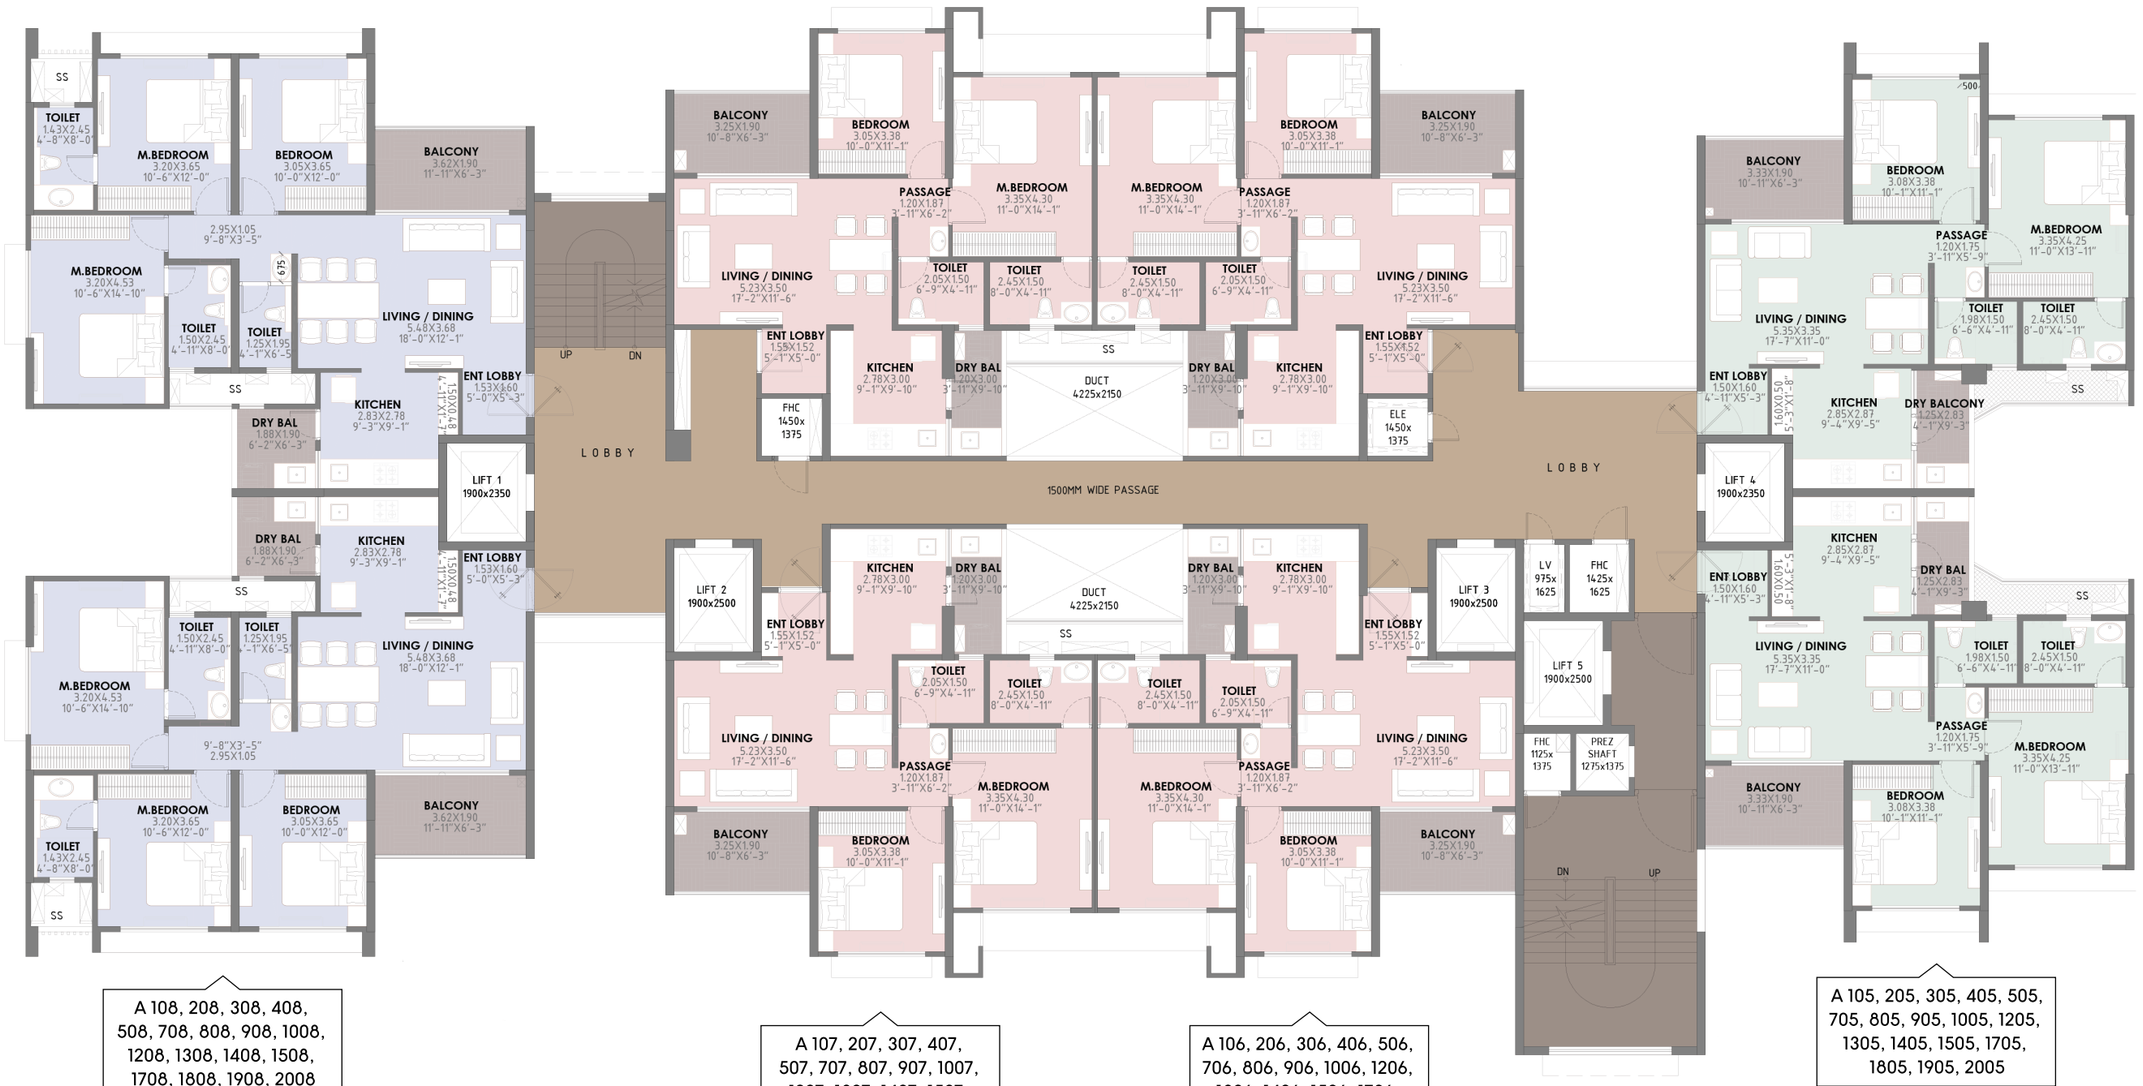

ELEVATION D

A 108, 208, 308, 408, 508, 708, 808, 908, 1008, 1208, 1308, 1408, 1508, 1708, 1808, 1908, 2008

3 RLK ULTIMA

A 107, 207, 307, 407, 507, 707, 807, 907, 1007, 1207, 1307, 1407, 1507, 1707, 1807, 1907, 2007

2 RLK ULTIMA

A 106, 206, 306, 406, 506, 706, 806, 906, 1006, 1206, 1306, 1406, 1506, 1706, 1806, 1906, 2006

2 RLK ULTIMA

A 105, 205, 305, 405, 505, 705, 805, 905, 1005, 1205, 1305, 1405, 1505, 1705, 1805, 1905, 2005

2 RLK ULTIMA

FLAT NO	FLAT TYPES	CARPET AREA	DRY BALCONY	LIV BALCONY	TOTAL CARPET AREA	
		SQ.M.	SQ.M.	SQ.M.	SQ.M.	SQ.FT.
01	3 RLK ULTIMA	87.06	3.56	6.89	97.51	1050
02	2 RLK ULTIMA	67.23	3.60	6.17	77.00	829
03	2 RLK ULTIMA	67.23	3.60	6.17	77.00	829
04	2 RLK ULTIMA	66.95	3.53	6.32	76.80	827

NORTH

FLAT NO	FLAT TYPES	CARPET AREA	DRY BALCONY	LIV BALCONY	TOTAL CARPET AREA	
		SQ.M.	SQ.M.	SQ.M.	SQ.M.	SQ.FT.
05	2 RLK ULTIMA	66.95	3.53	6.32	76.80	827
06	2 RLK ULTIMA	67.20	3.60	6.17	76.97	829
07	2 RLK ULTIMA	67.20	3.60	6.17	76.97	829
08	3 RLK ULTIMA	87.06	3.56	6.89	97.51	1050

BUILDING - A | REFUGE FLOOR PLAN



FLAT NO	FLAT TYPES	CARPET AREA	DRY BALCONY	LIV BALCONY	TOTAL CARPET AREA	
		SQ.M.	SQ.M.	SQ.M.	SQ.M.	SQ.FT.
01	3 RLK ULTIMA	87.06	3.56	6.89	97.51	1050
02	2 RLK ULTIMA	67.23	3.60	6.17	77.00	829
03	2 RLK ULTIMA	67.23	3.60	6.17	77.00	829
04	2 RLK ULTIMA	66.95	3.53	6.32	76.80	827

NORTH

FLAT NO	FLAT TYPES	CARPET AREA	DRY BALCONY	LIV BALCONY	TOTAL CARPET AREA	
		SQ.M.	SQ.M.	SQ.M.	SQ.M.	SQ.FT.
05	2 RLK ULTIMA	66.95	3.53	6.32	76.80	827
06	2 RLK ULTIMA	67.20	3.60	6.17	76.97	829
07	2 RLK ULTIMA	67.20	3.60	6.17	76.97	829
08	3 RLK ULTIMA	87.06	3.56	6.89	97.51	1050

BUILDING - A | PODIUM FLOOR PLAN



FLAT NO	FLAT TYPES	CARPET AREA	DRY BALCONY	LIV BALCONY	TOTAL CARPET AREA	
		SQ.M.	SQ.M.	SQ.M.	SQ.M.	SQ.FT.
01	3 RLK ULTIMA	87.06	3.56	6.89	97.51	1050
02	2 RLK ULTIMA	67.23	3.60	6.17	77.00	829
03	2 RLK ULTIMA	67.23	3.60	6.17	77.00	829
04	2 RLK ULTIMA	66.95	3.53	6.32	76.80	827

NORTH


FLAT NO	FLAT TYPES	CARPET AREA	DRY BALCONY	LIV BALCONY	TOTAL CARPET AREA	
		SQ.M.	SQ.M.	SQ.M.	SQ.M.	SQ.FT.
05	2 RLK ULTIMA	66.95	3.53	6.32	76.80	827
06	2 RLK ULTIMA	67.20	3.60	6.17	76.97	829
07	2 RLK ULTIMA	67.20	3.60	6.17	76.97	829
08	3 RLK ULTIMA	87.06	3.56	6.89	97.51	1050

BUILDING - F | FLOOR PLANS



*ARTISTIC IMPRESSION

BUILDING - F | TYPICAL FLOOR PLAN

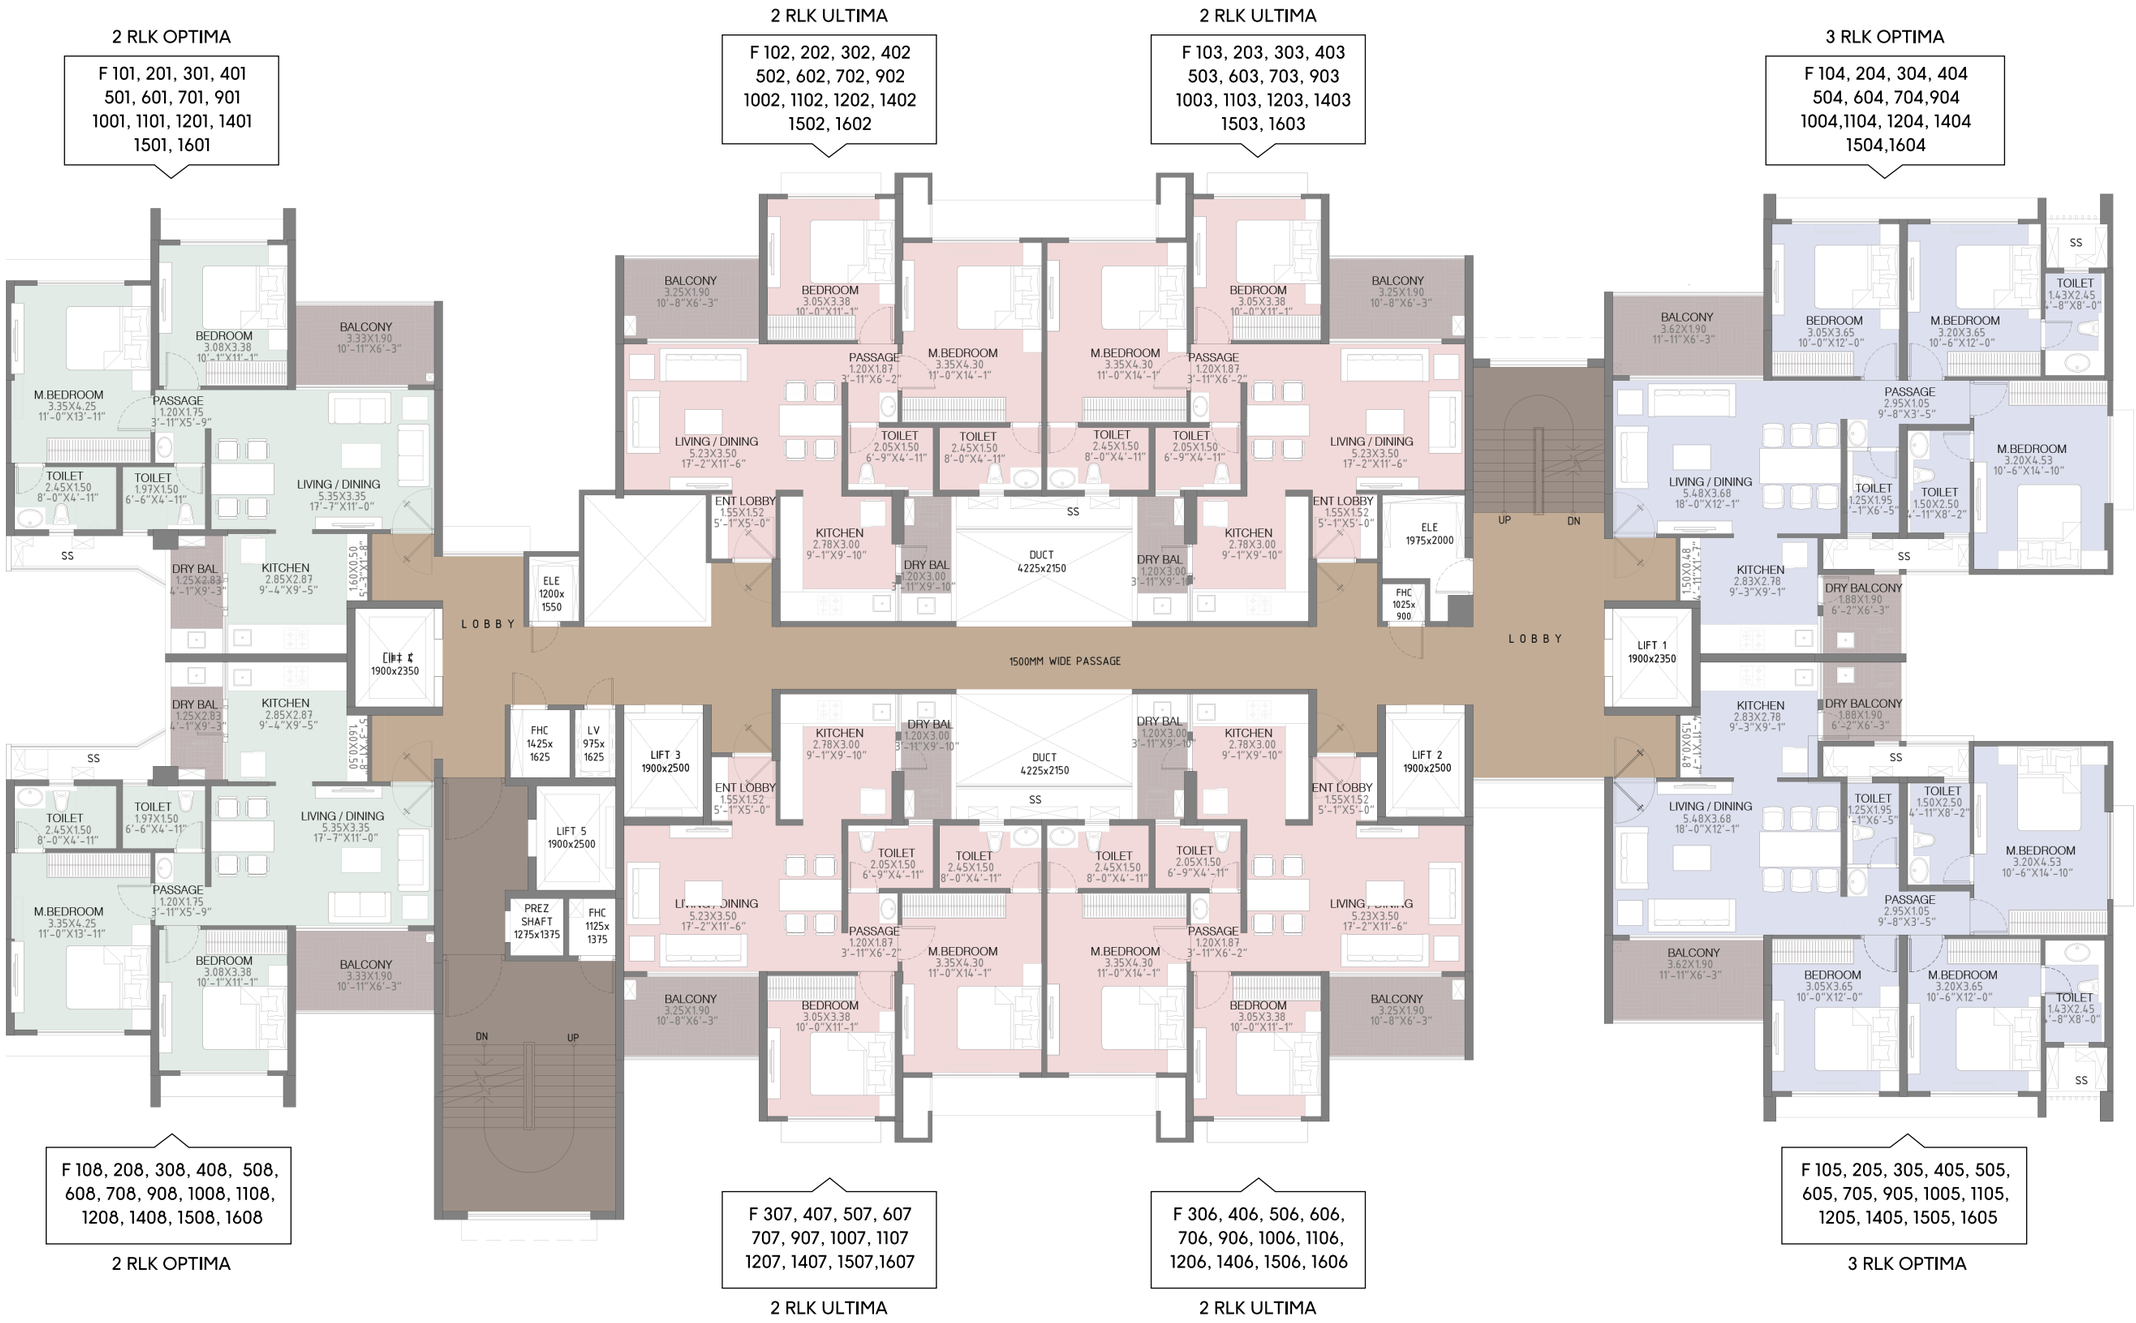


FLAT NO	FLAT TYPES	CARPET AREA	DRY BALCONY	LIV BALCONY	TOTAL CARPET AREA	
		SQ.M.	SQ.M.	SQ.M.	SQ.M.	SQ.FT.
01	2 RLK OPTIMA	64.13	3.53	6.32	73.98	797
02	2 RLK ULTIMA	67.20	3.60	6.17	76.97	829
03	2 RLK ULTIMA	67.20	3.60	6.17	76.97	829
04	3 RLK OPTIMA	84.35	3.56	6.89	94.80	1021

NORTH

FLAT NO	FLAT TYPES	CARPET AREA	DRY BALCONY	LIV BALCONY	TOTAL CARPET AREA	
		SQ.M.	SQ.M.	SQ.M.	SQ.M.	SQ.FT.
05	3 RLK OPTIMA	84.35	3.56	6.89	94.80	1021
06	2 RLK ULTIMA	67.20	3.60	6.17	76.97	829
07	2 RLK ULTIMA	67.20	3.60	6.17	76.97	829
08	2 RLK OPTIMA	64.13	3.53	6.32	73.98	797

BUILDING - F | REFUGE FLOOR PLAN

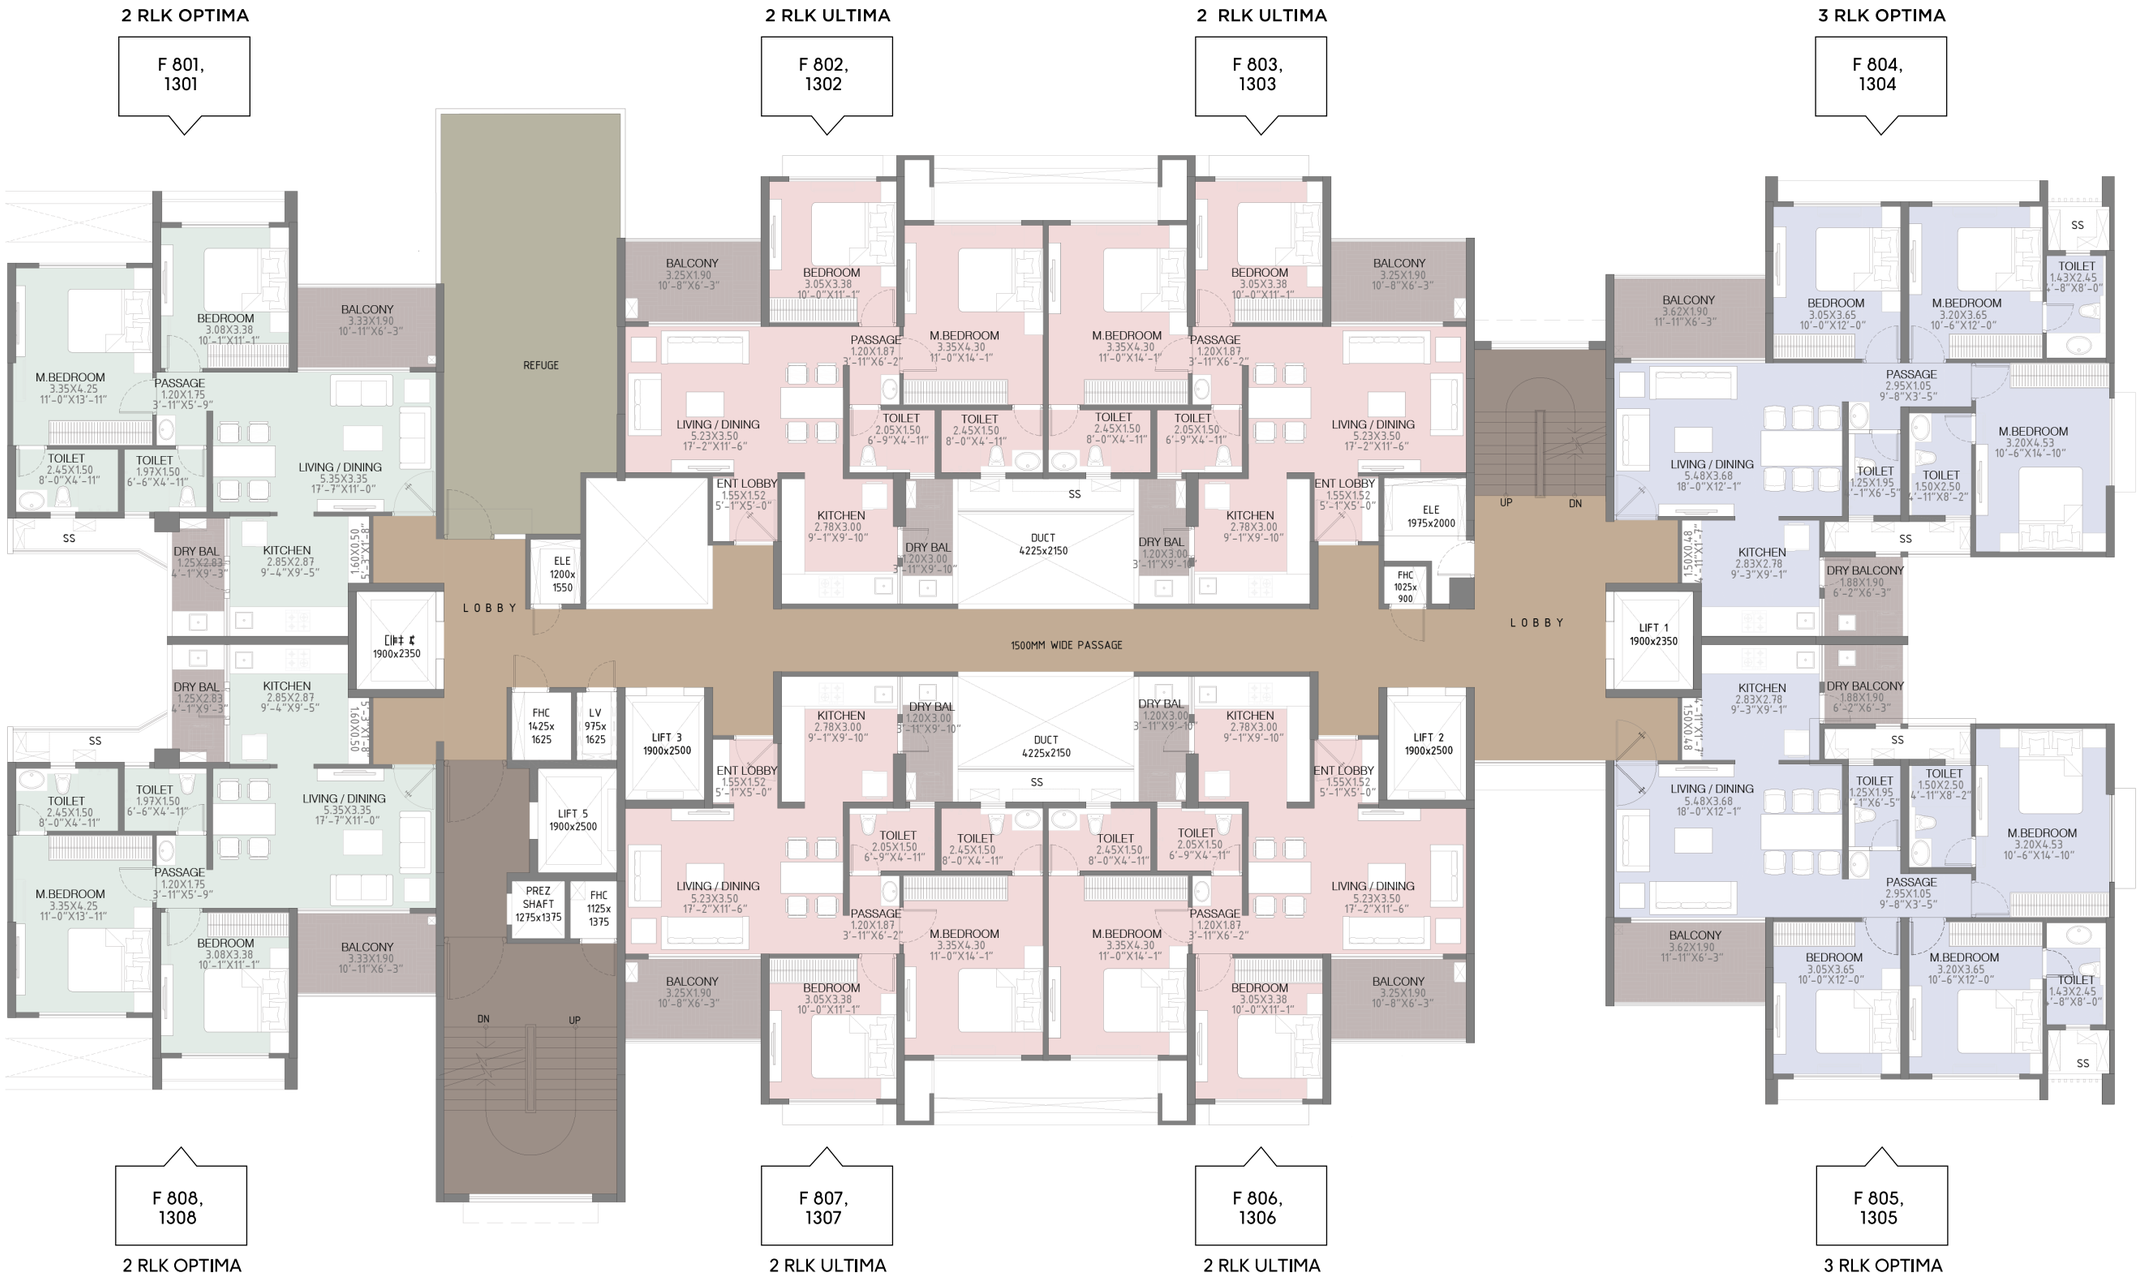

FLAT NO	FLAT TYPES	CARPET AREA	DRY BALCONY	LIV BALCONY	TOTAL CARPET AREA	
		SQ.M.	SQ.M.	SQ.M.	SQ.M.	SQ.FT.
01	2 RLK OPTIMA	64.13	3.53	6.32	73.98	797
02	2 RLK ULTIMA	67.20	3.60	6.17	76.97	829
03	2 RLK ULTIMA	67.20	3.60	6.17	76.97	829
04	3 RLK OPTIMA	84.35	3.56	6.89	94.80	1021

NORTH

FLAT NO	FLAT TYPES	CARPET AREA	DRY BALCONY	LIV BALCONY	TOTAL CARPET AREA	
		SQ.M.	SQ.M.	SQ.M.	SQ.M.	SQ.FT.
05	3 RLK OPTIMA	84.35	3.56	6.89	94.80	1021
06	2 RLK ULTIMA	67.20	3.60	6.17	76.97	829
07	2 RLK ULTIMA	67.20	3.60	6.17	76.97	829
08	2 RLK OPTIMA	64.13	3.53	6.32	73.98	797

BUILDING - F | PODIUM FLOOR PLAN




FLAT NO	FLAT TYPES	CARPET AREA	DRY BALCONY	LIV BALCONY	TOTAL CARPET AREA	
		SQ.M.	SQ.M.	SQ.M.	SQ.M.	SQ.FT.
01	2 RLK OPTIMA	64.13	3.53	6.32	73.98	797
02	2 RLK ULTIMA	67.20	3.60	6.17	76.97	829
03	2 RLK ULTIMA	67.20	3.60	6.17	76.97	829
04	3 RLK OPTIMA	84.35	3.56	6.89	94.80	1021

NORTH

FLAT NO	FLAT TYPES	CARPET AREA	DRY BALCONY	LIV BALCONY	TOTAL CARPET AREA	
		SQ.M.	SQ.M.	SQ.M.	SQ.M.	SQ.FT.
05	3 RLK OPTIMA	84.35	3.56	6.89	94.80	1021
06	2 RLK ULTIMA	67.20	3.60	6.17	76.97	829
07	2 RLK ULTIMA	67.20	3.60	6.17	76.97	829

BUILDING - G | FLOOR PLANS

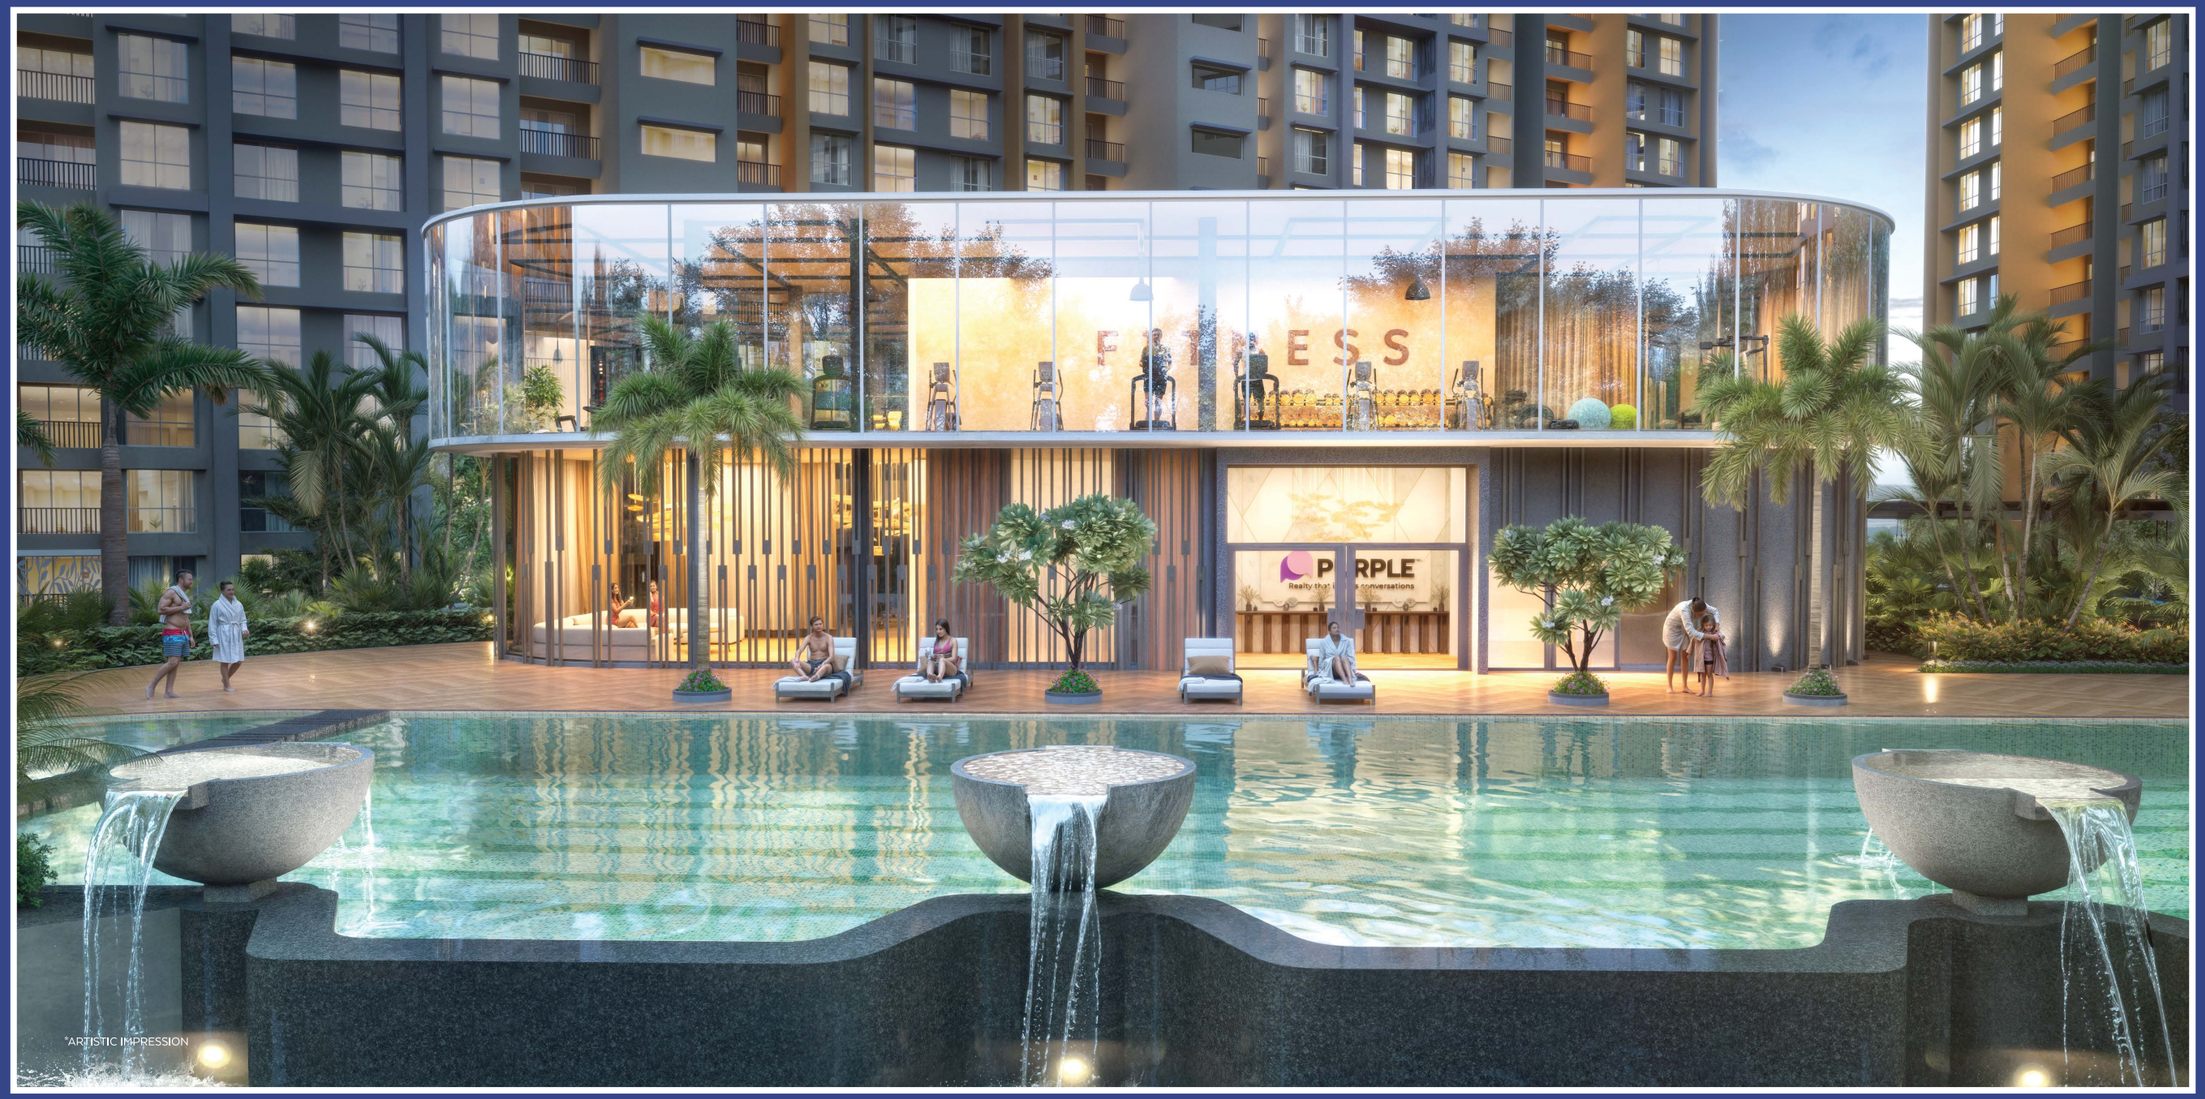

*ARTISTIC IMPRESSION

BUILDING - G | TYPICAL FLOOR PLAN

3 RLK GRANDE


G - 101, 201, 301, 401, 501, 701, 801, 901, 1001, 1201, 1301, 1401, 1501, 1701, 1801

3 RLK GRANDE

G - 102, 202, 302, 402, 502, 702, 802, 902, 1002, 1202, 1302, 1402, 1502, 1702, 1802

3 RLK GRANDE

G - 103, 203, 303, 403, 503, 703, 803, 903, 1003, 1203, 1303, 1403, 1503, 1703, 1803

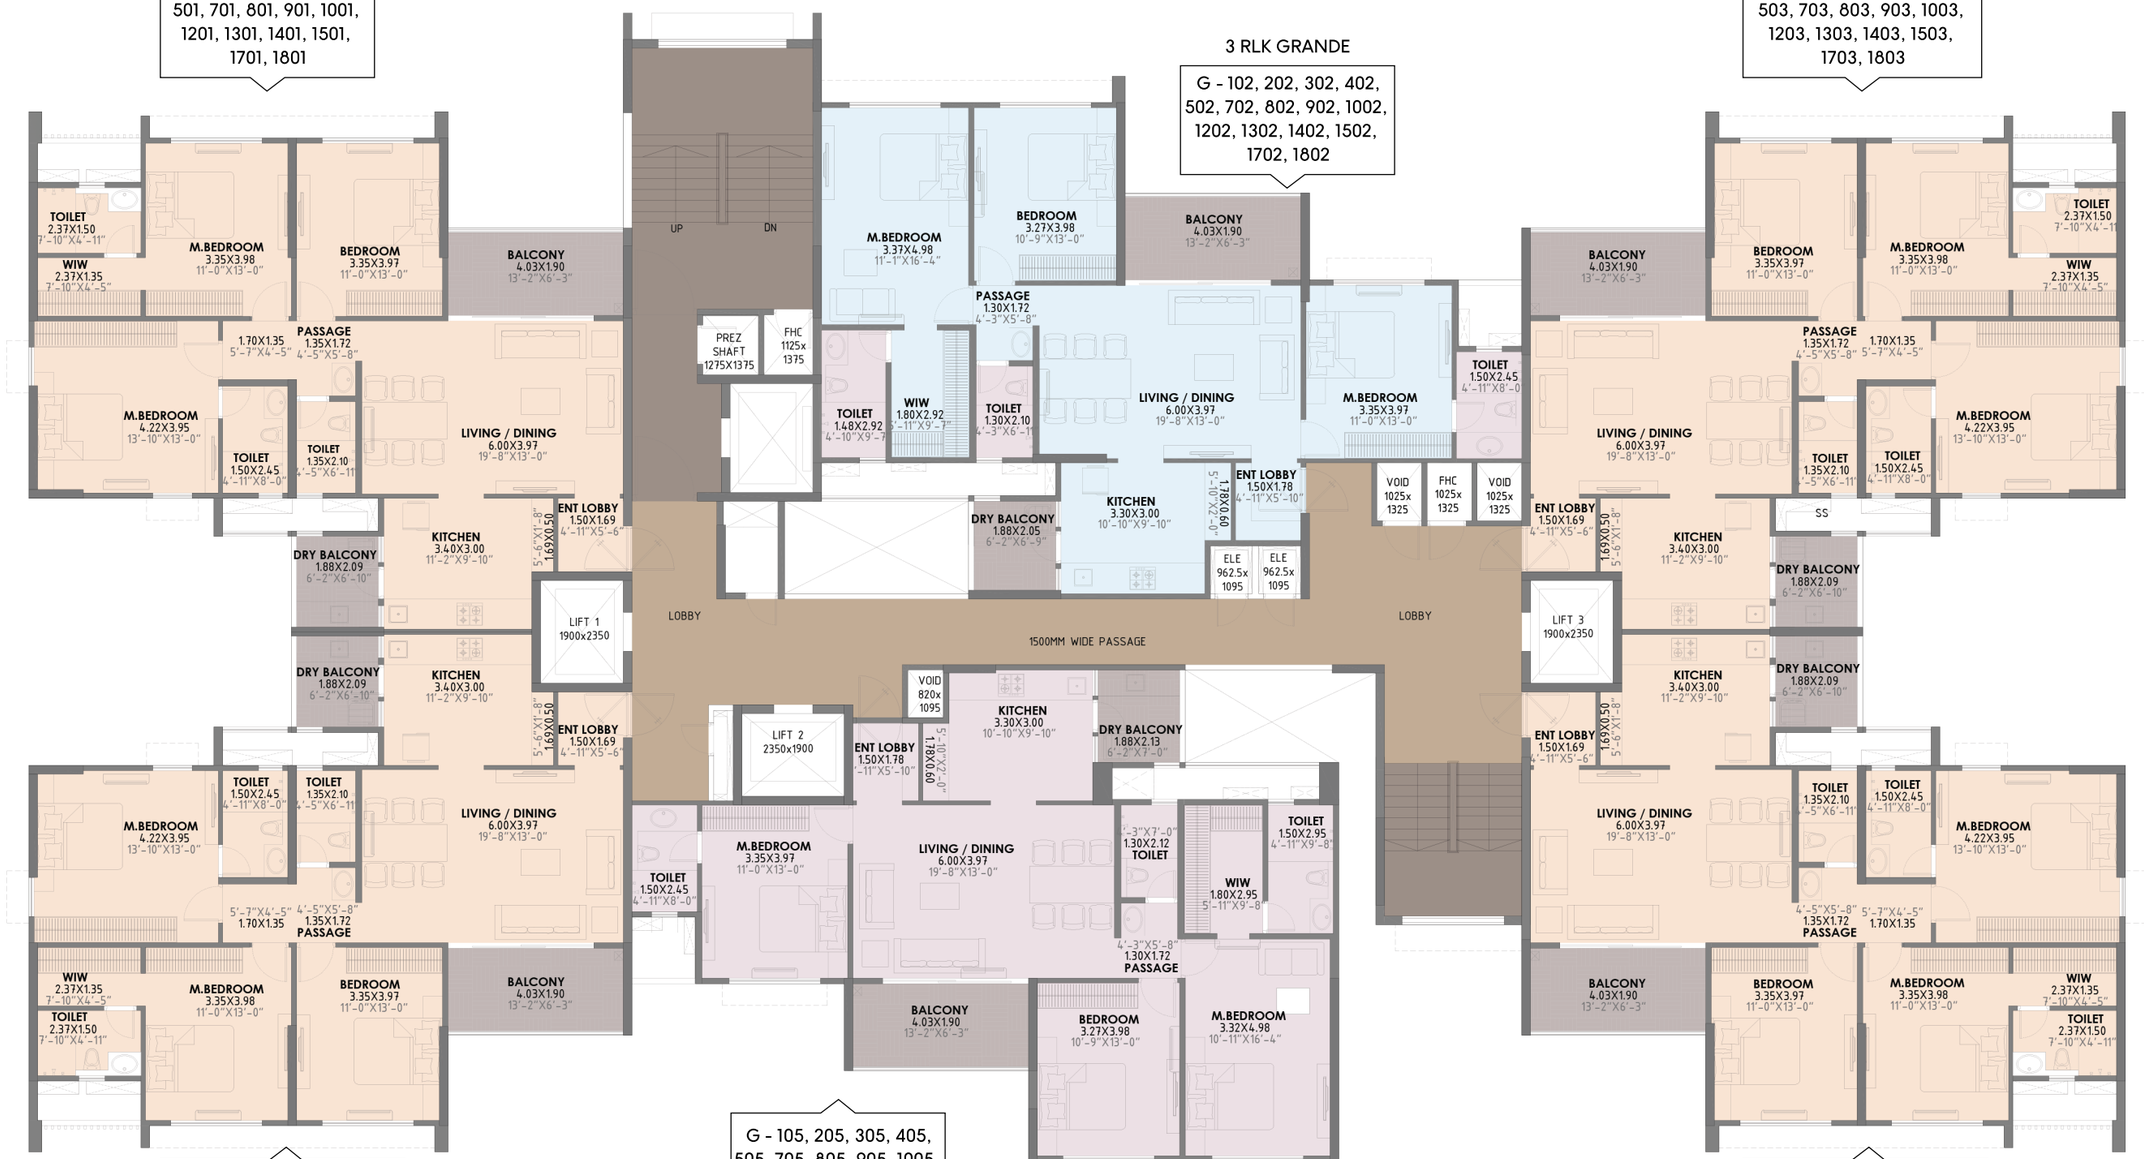

G - 106, 206, 306, 406, 506, 706, 806, 906, 1006, 1206, 1306, 1406, 1506, 1706, 1806

3 RLK GRANDE

G - 105, 205, 305, 405, 505, 705, 805, 905, 1005, 1205, 1305,1405, 1505, 1705, 1805

3 RLK GRANDE

G - 104, 204, 304, 404, 504, 704, 804, 904, 10041, 1204, 1304, 1404, 1504, 1704, 1804

3 RLK GRANDE

FLAT NO	FLAT TYPES	CARPET AREA	DRY BALCONY	LIV BALCONY	TOTAL CARPET AREA	
		SQ.M.	SQ.M.	SQ.M.	SQ.M.	SQ.FT.
01	3 RLK GRANDE	104.32	3.91	7.65	115.88	1247
02	3 RLK GRANDE	104.42	3.84	7.65	115.91	1248
03	3 RLK GRANDE	104.32	3.91	7.65	115.88	1247

NORTH

FLAT NO	FLAT TYPES	CARPET AREA	DRY BALCONY	LIV BALCONY	TOTAL CARPET AREA	
		SQ.M.	SQ.M.	SQ.M.	SQ.M.	SQ.FT.
04	3 RLK GRANDE	104.32	3.91	7.65	115.88	1247
05	3 RLK GRANDE	104.42	3.98	7.65	116.05	1249
06	3 RLK GRANDE	104.32	3.91	7.65	115.88	1247

BUILDING - G | REFUGE FLOOR PLAN




FLAT NO	FLAT TYPES	CARPET AREA	DRY BALCONY	LIV BALCONY	TOTAL CARPET AREA	
		SQ.M.	SQ.M.	SQ.M.	SQ.M.	SQ.FT.
01	3 RLK GRANDE	104.32	3.91	7.65	115.88	1247
02	3 RLK GRANDE	104.42	3.84	7.65	115.91	1248
03	3 RLK GRANDE	104.32	3.91	7.65	115.88	1247

NORTH

FLAT NO	FLAT TYPES	CARPET AREA	DRY BALCONY	LIV BALCONY	TOTAL CARPET AREA	
		SQ.M.	SQ.M.	SQ.M.	SQ.M.	SQ.FT.
04	3 RLK GRANDE	104.32	3.91	7.65	115.88	1247
05	2 RLK GRANDE	86.70	3.98	7.65	98.33	1058
06	3 RLK GRANDE	104.32	3.91	7.65	115.88	1247

BUILDING - G | PODIUM FLOOR PLAN

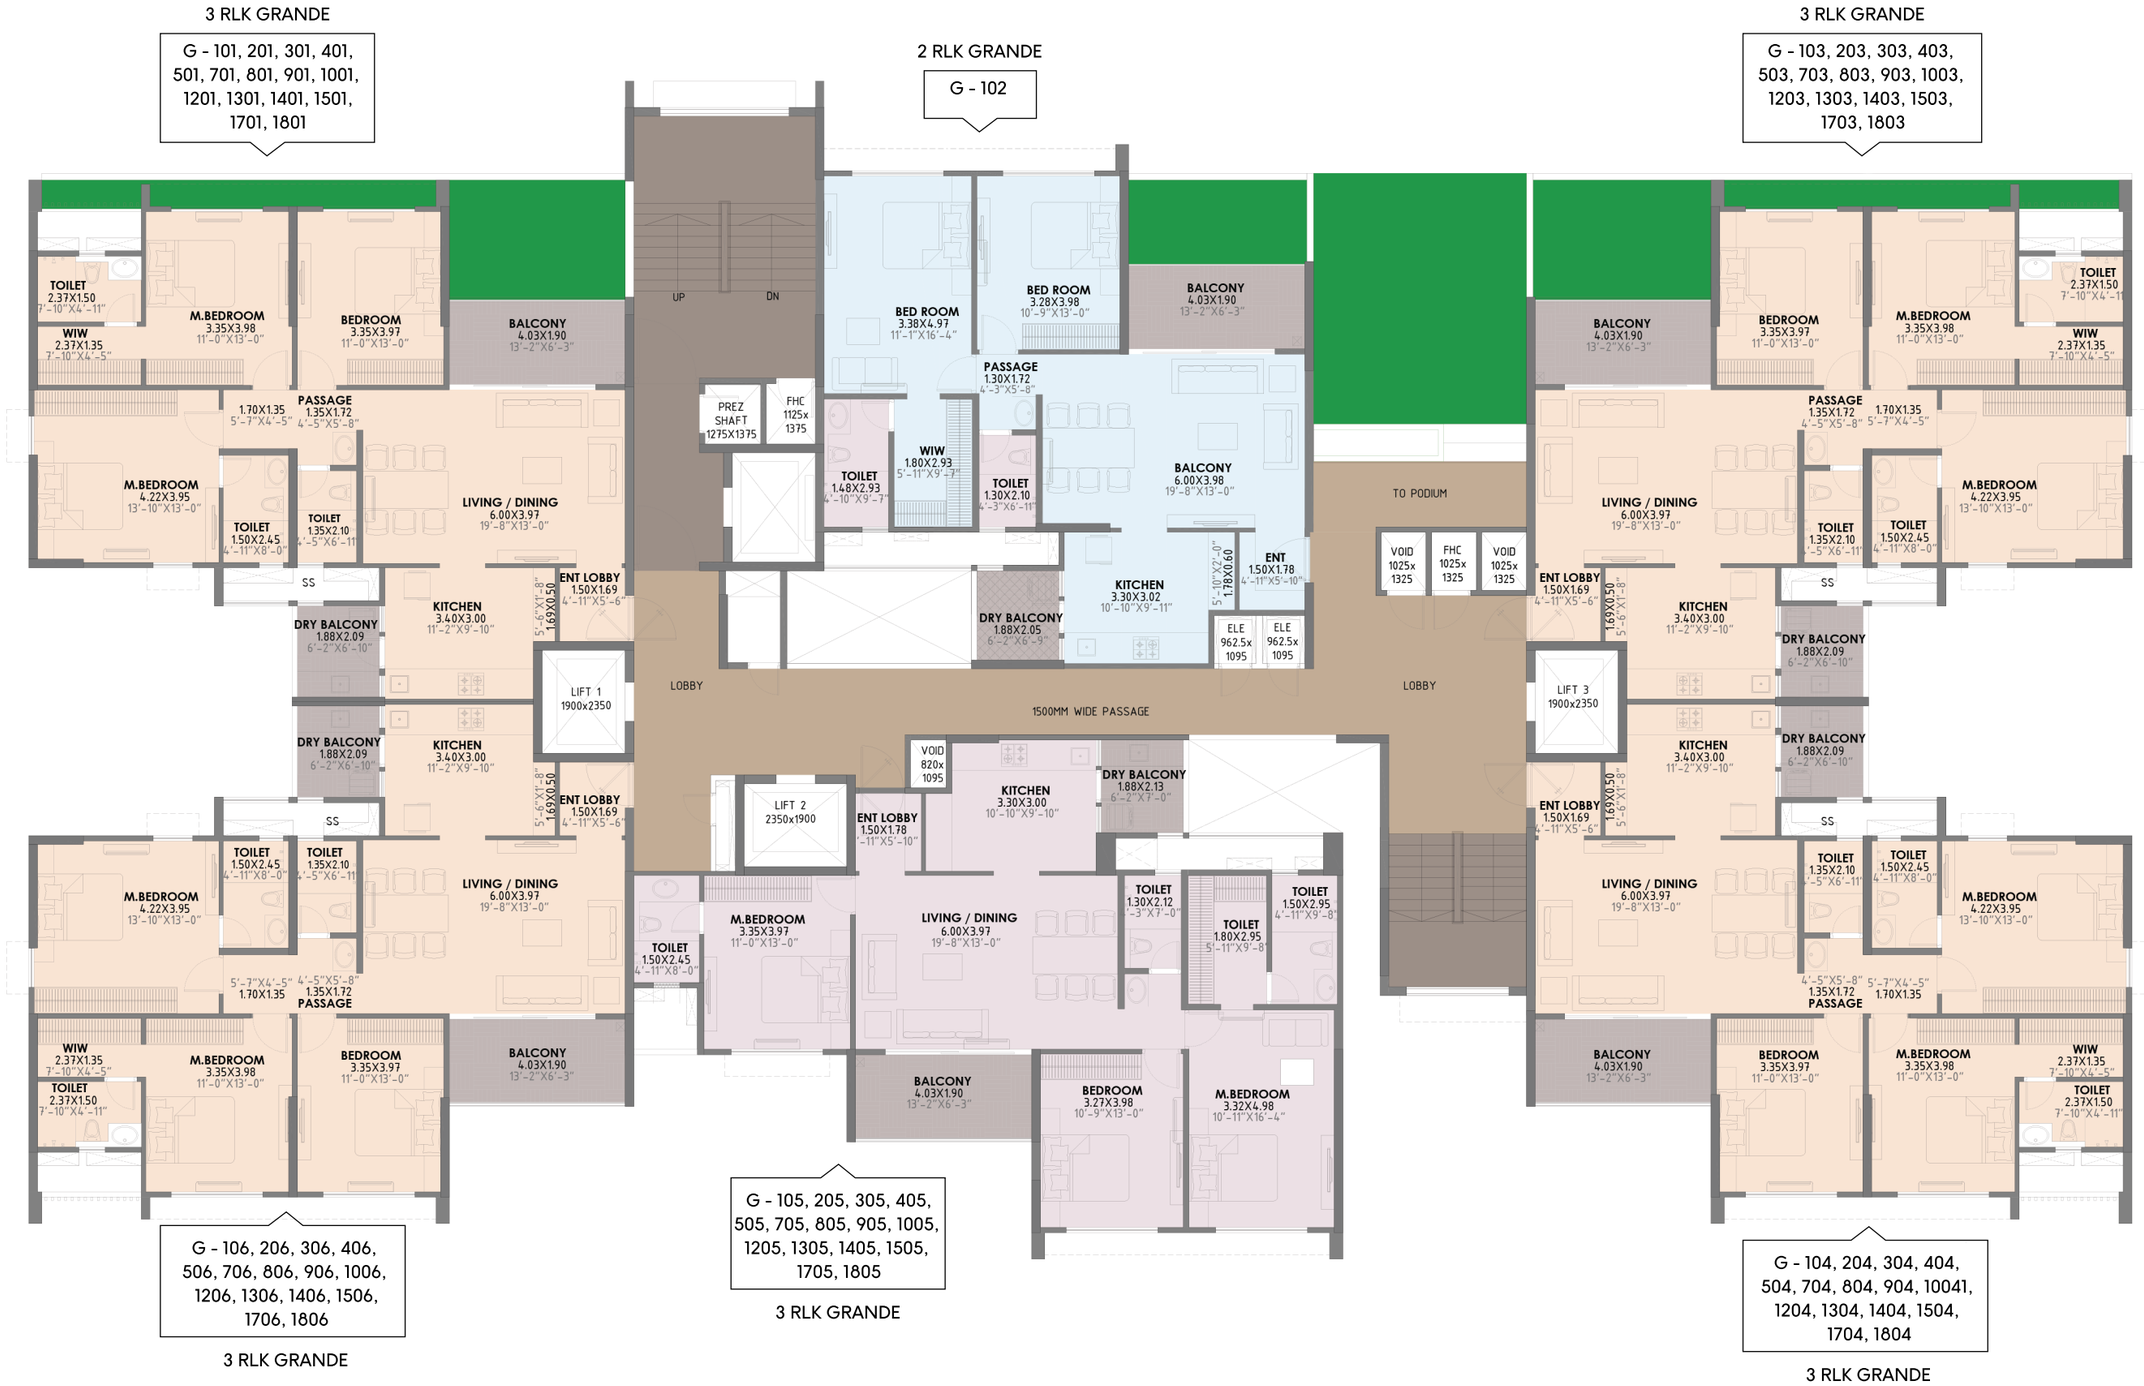

FLAT NO	FLAT TYPES	CARPET AREA	DRY BALCONY	LIV BALCONY	TOTAL CARPET AREA	
		SQ.M.	SQ.M.	SQ.M.	SQ.M.	SQ.FT.
01	3 RLK GRANDE	104.32	3.91	7.65	115.88	1247
02	2 RLK GRANDE	86.87	3.84	7.65	98.36	1059
03	3 RLK GRANDE	104.42	3.91	7.65	115.88	1247

NORTH

FLAT NO	FLAT TYPES	CARPET AREA	DRY BALCONY	LIV BALCONY	TOTAL CARPET AREA	
		SQ.M.	SQ.M.	SQ.M.	SQ.M.	SQ.FT.
04	3 RLK GRANDE	104.42	3.91	7.65	115.88	1247
05	3 RLK GRANDE	104.42	3.98	7.65	116.05	1249
06	3 RLK GRANDE	104.42	3.91	7.65	115.88	1247



ARTISTIC IMPRESSION


CLUB
*ARTISTIC IMPRESSION

Park Pebbles brings together everything a growing family needs - thoughtful homes, open spaces, legend-led academies, lifestyle amenities and a safer everyday environment.

It gives parents the comfort of convenience and children the advantage of exposure, confidence and opportunity.

A better everyday for parents.
A stronger tomorrow for children.



PR1261012600124
maharera.mahaonline.gov.in

Rainbow Housing™

PURPLE™
Realty that ignites conversations

Corporate Address

5th Floor, Pride House, 108, Ganeshkhind Road, Near Pune University, Pune - 411 016

Ph. No .: +91 70261 92525 | www.theparkpebbles.com

This Brochure/Collateral is purely conceptual and is designed in good faith to give a fair and general view of the project; it is not a legal offering, nor will it be deemed to be part of any agreement. Photographs are not comprehensive of the current. Nothing contained in this brochure/Collateral will take precedence in the final agreement and is subject to change at the sole discretion of the Developer Promoter without any prior intimation to any person. The number of building areas, flats/units, amenities, specifications, floors, open space, area of flats/units, elevation/s, etc, shall be revised at the sole discretion of the Promoter/Developer without any prior notification to any person. The plans, specifications, images, and other details herein are only indicative, and the Developer/Promotor reserves the right to change any or all without any prior intimation to any person. Certain fittings/options may be available in limited units only or available at an additional price and may not be a part of the standard unit. All brands mentioned herein are subject to change with an equivalent or better branding) at the sole discretion of the project Architect/Management without any prior intimation to any person. The dimensions and for areas stated in the plans are measured based on unfinished surfaces using the polyline method and do not reflect the reduction in dimensions on account of the finishes being installed. Furthermore, a variance of in the unit carpet area and for unfinished dimensions is possible due to design and construction variances. The plan contained herein are typical unit/floor plans and the purchaser shall at its cost must verify the exact plan and orientation of their unit before purchase The Promoter/Developer without any prior intimation to any person reserves right to amend the layout, plans, elevations, designs specifications, amenities, areas etc, this colateral does not constitute an offer and for contract of any type between the developer/premoter/owner and the recipient, all intanding purchaserkessees in the project sh al be governed by the terms and condicions envisaged under the Real Estate Regulation and Development Act 2016. This material is solely used for informative and training purposes and should not be considered as the final one and not binding on the Promoter Developer