ANIKA PICCADILLY

PUNAWALE, PUNE.

A Project by


Arun Sheth & Co.

www.arunshethco.com

Rera no. P52100078875

ANIKA PICCADILLY
PUNAWALE

C-D BUILDING

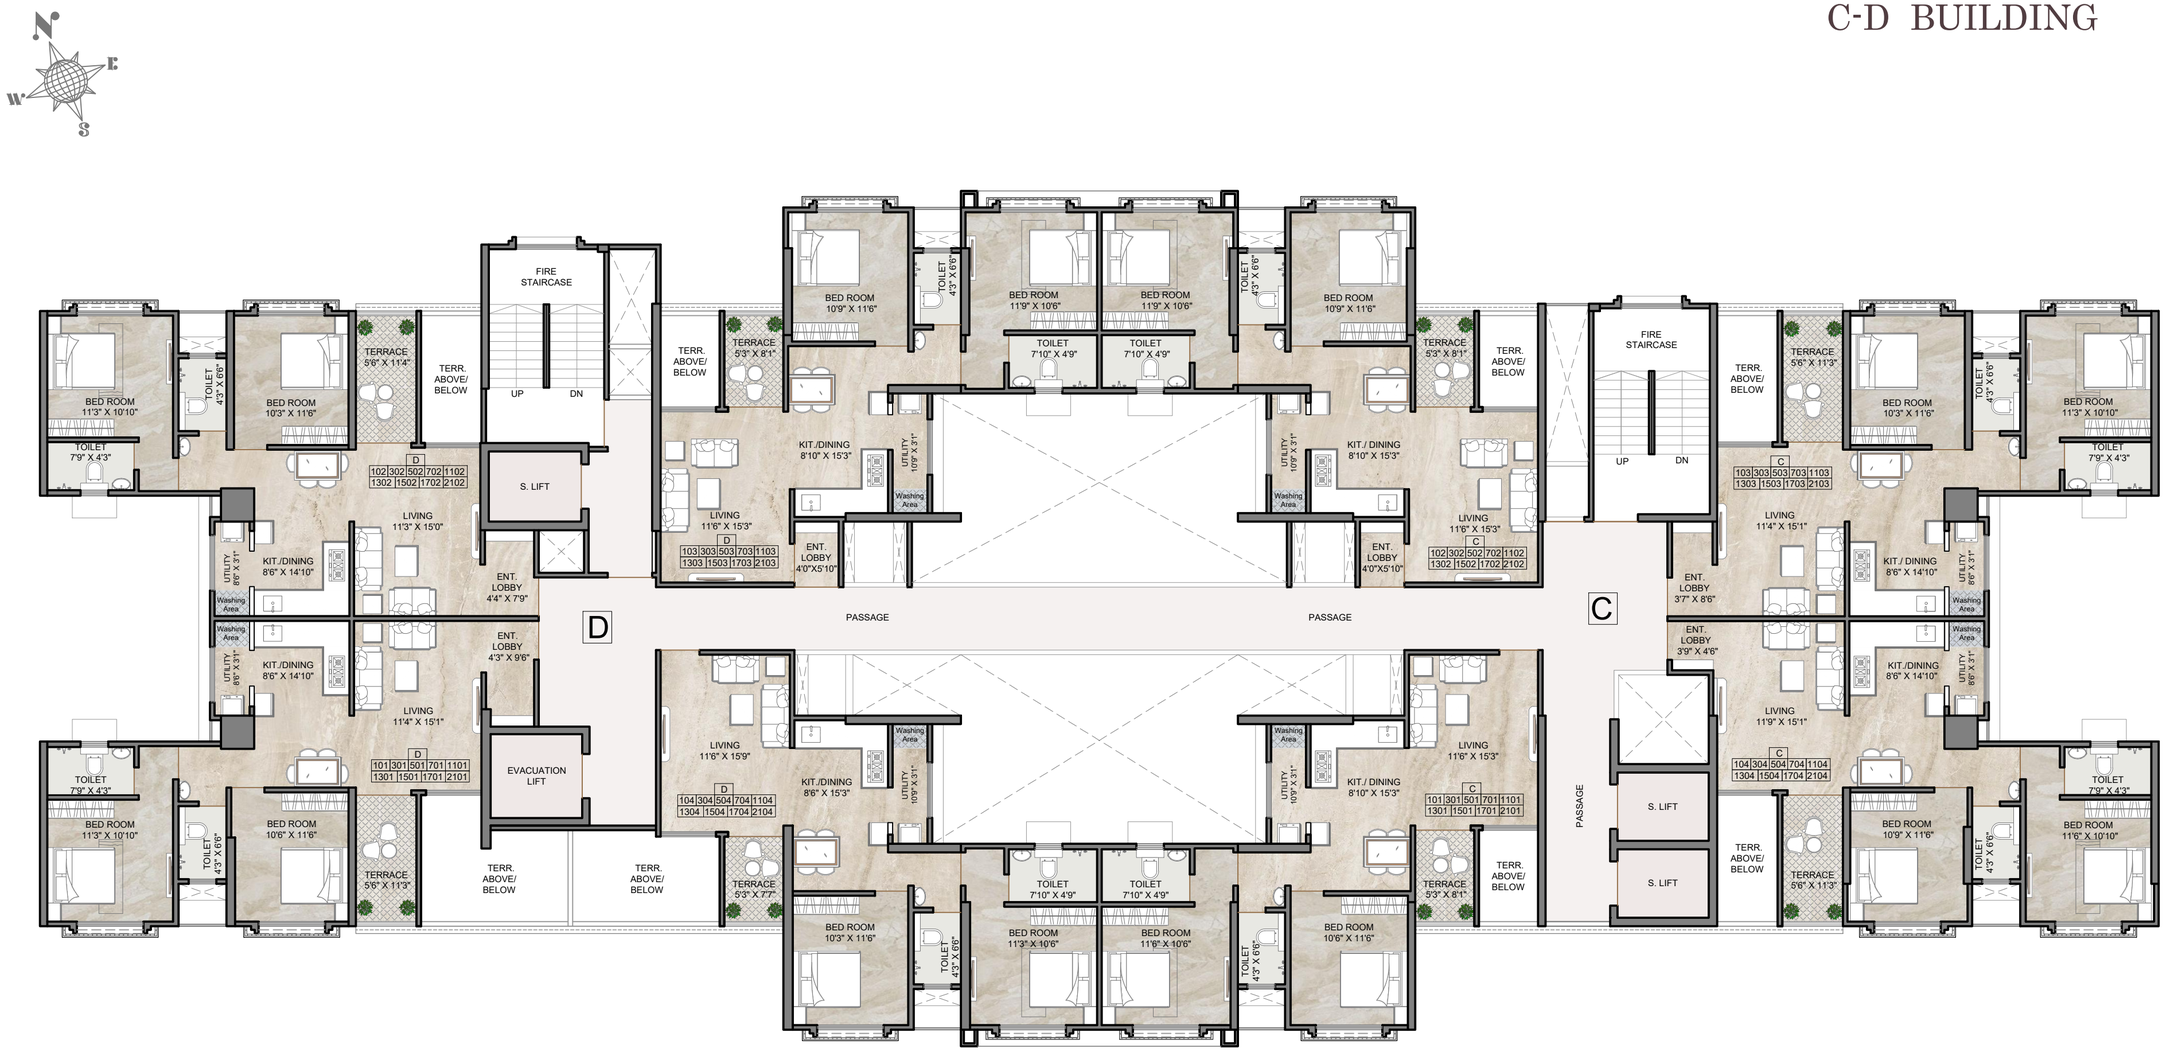

TYPICAL ODD FLOOR PLAN (C-D BUILDING)


This is just the conceptual representation of sanctioned plan and does not have any legal binding on us. Final confirmation regarding the scheme and its details will be exchanged against payment and signed agreement only.

Arun Sheth & Co.
www.arunshethco.com

Rera no. P52100078875

ANIKA PICCADILLY
PUNAWALE

C-D BUILDING

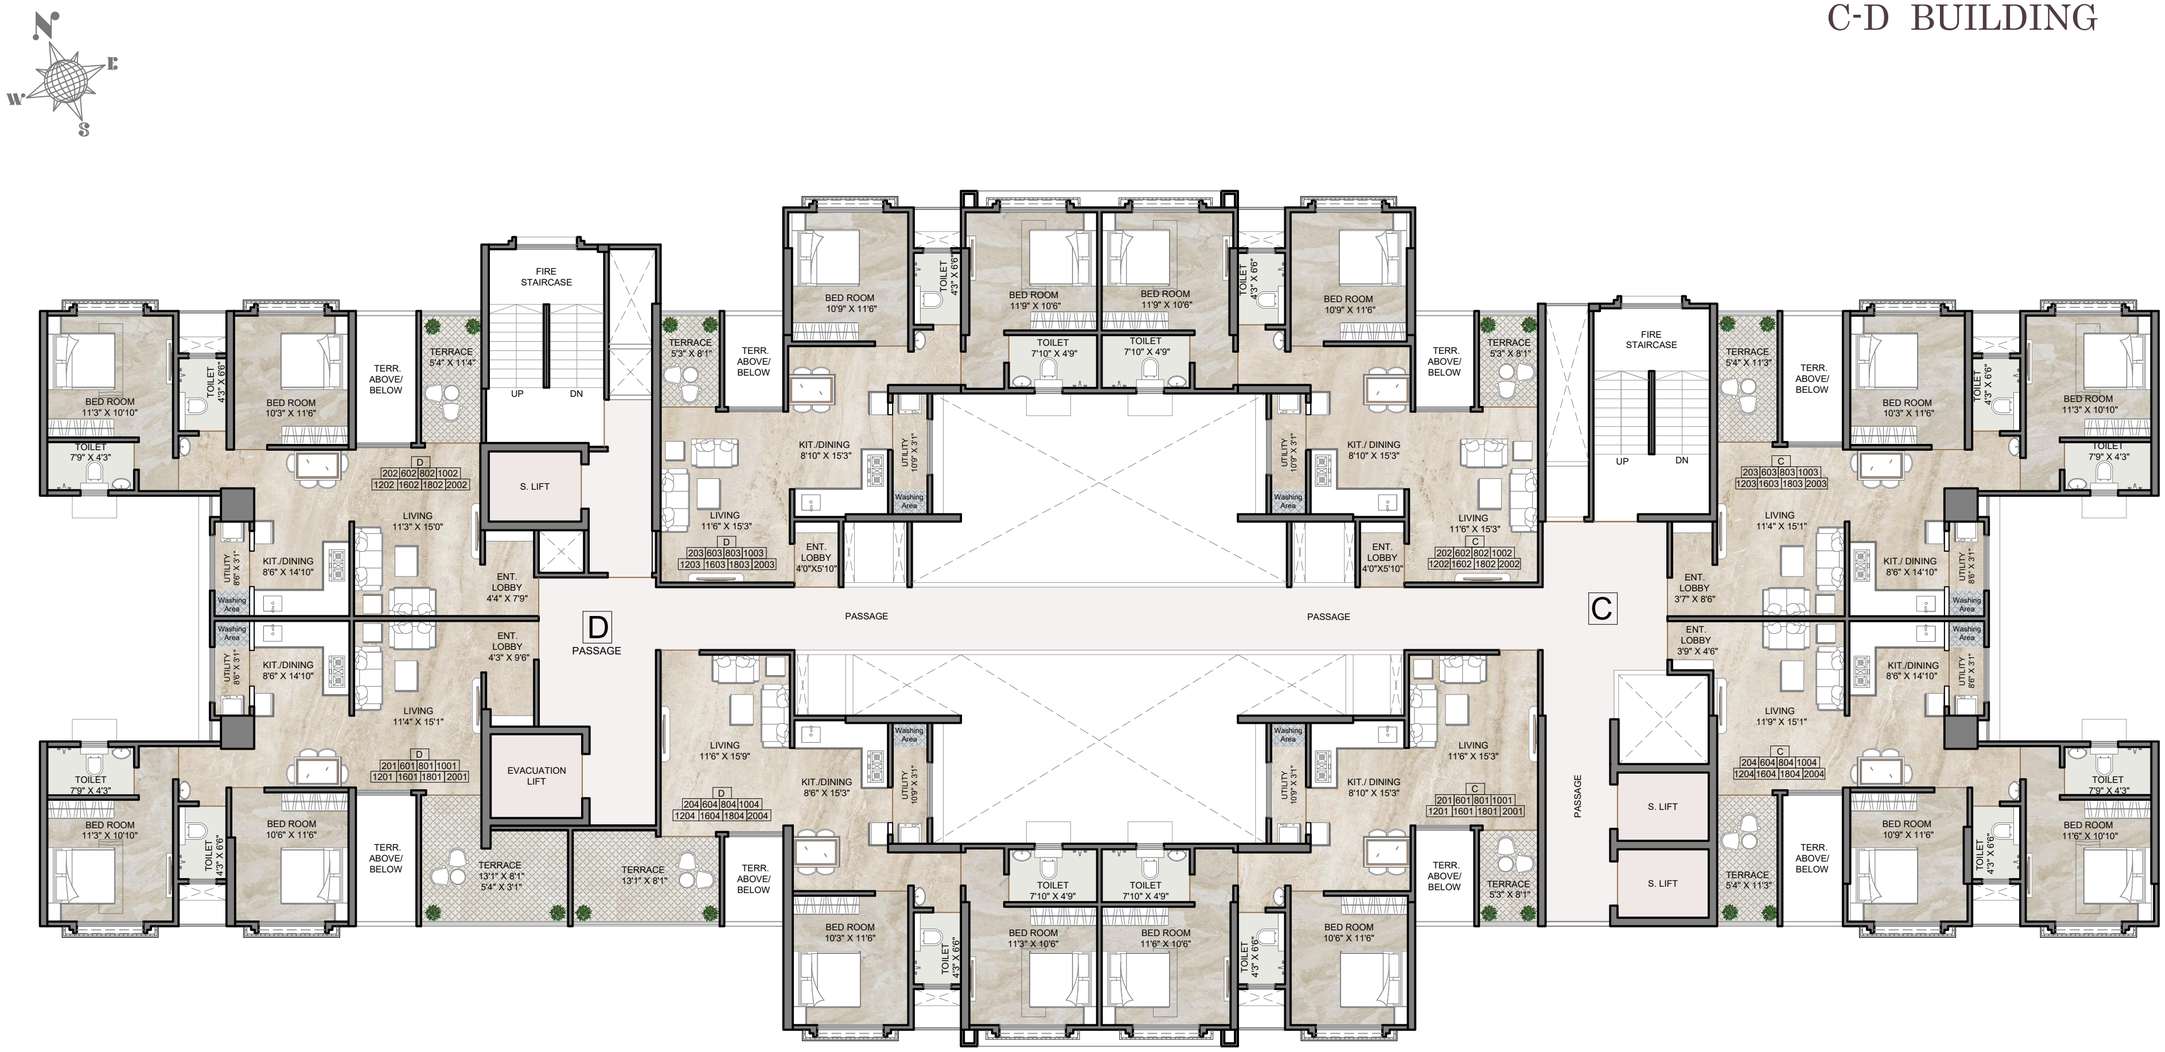

TYPICAL EVEN FLOOR PLAN (C-D BUILDING)


This is just the conceptual representation of sanctioned plan and does not have any legal binding on us. Final confirmation regarding the scheme and its details will be exchanged against payment and signed agreement only.

Arun Sheth & Co.
www.arunshethco.com

Rera no. P52100078875

ANIKA PICCADILLY
PUNAWALE

C-D BUILDING

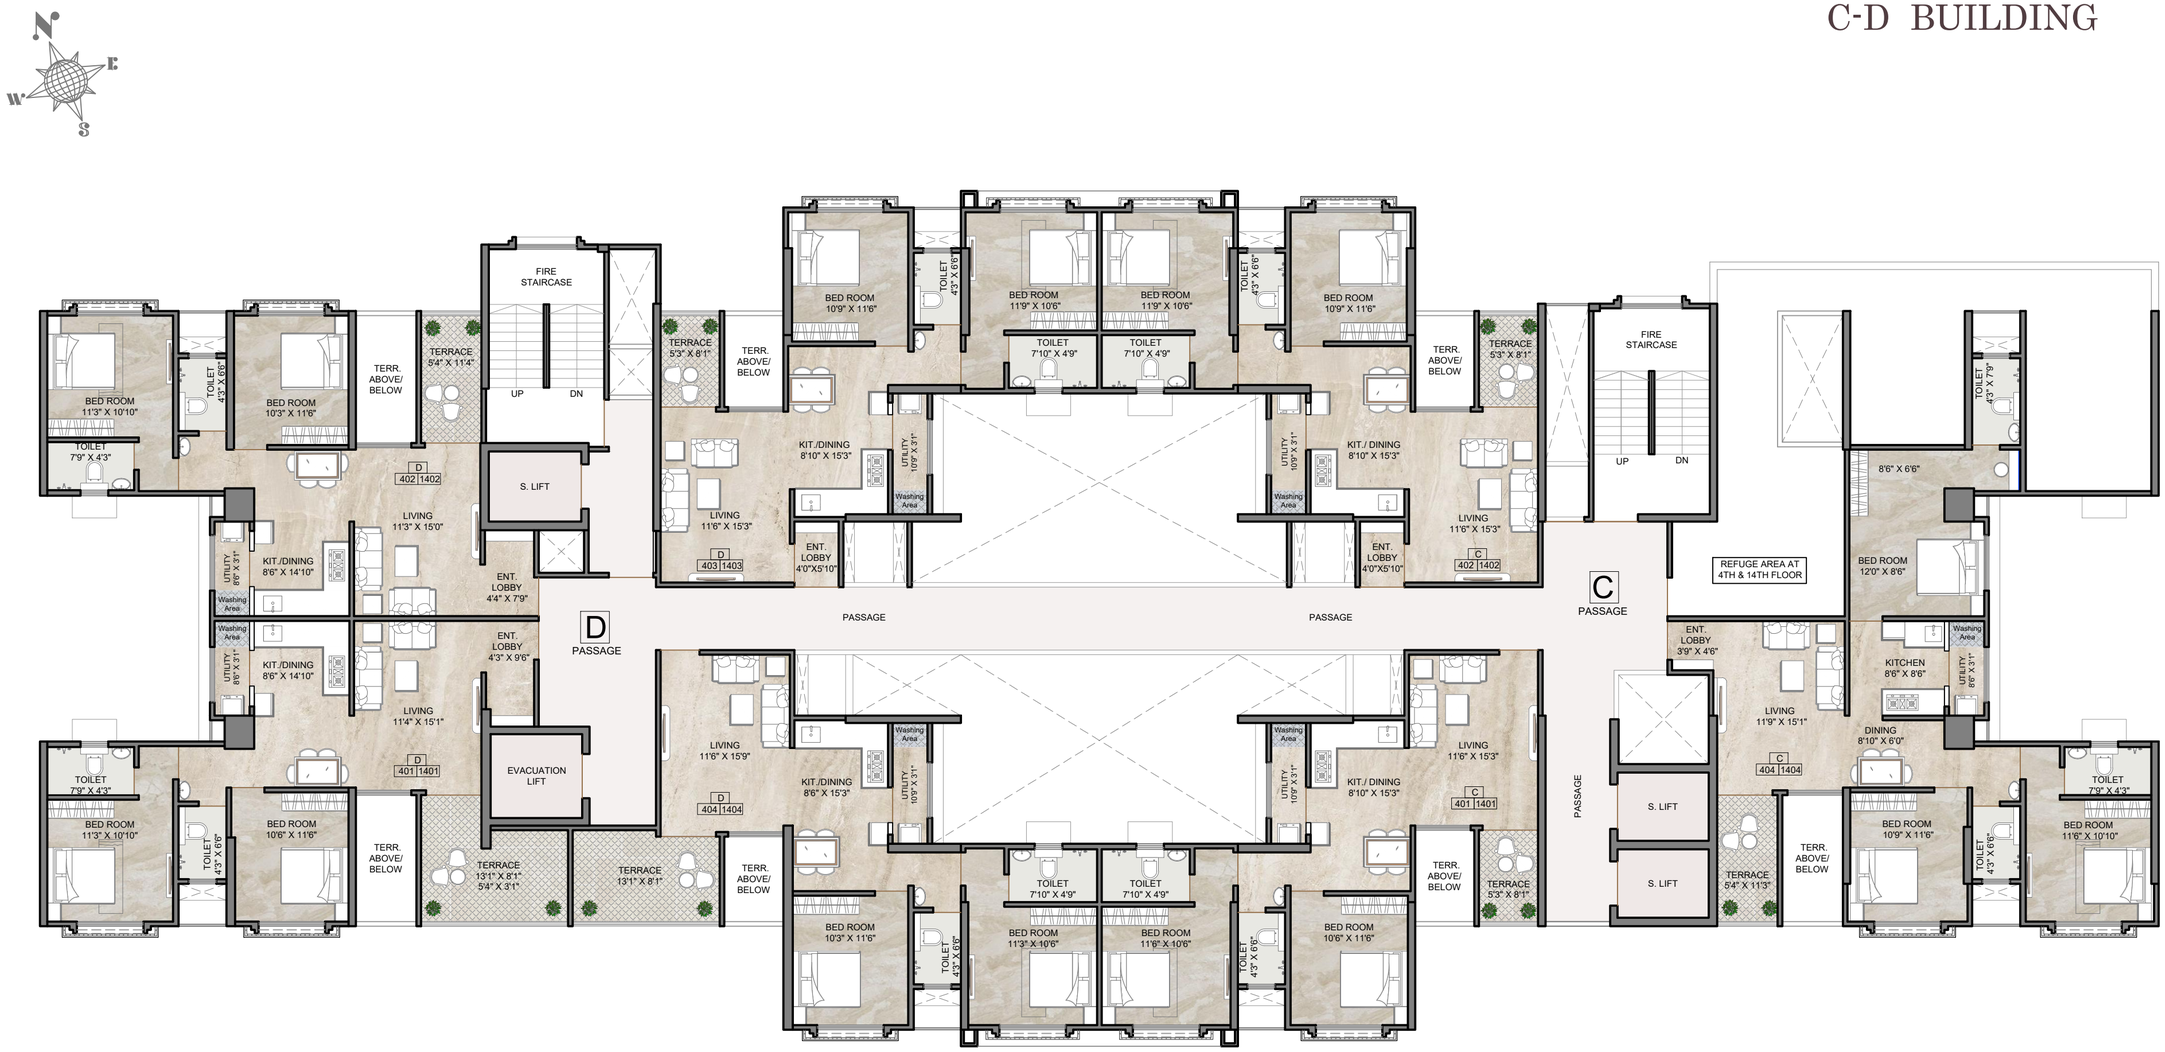

TYPICAL 4TH & 14TH FLOOR PLAN (C-D BUILDING)


This is just the conceptual representation of sanctioned plan and does not have any legal binding on us. Final confirmation regarding the scheme and its details will be exchanged against payment and signed agreement only.

Arun Sheth & Co.
www.arunshethco.com

Rera no. P52100078875

ANIKA PICCADILLY
PUNAWALE

C-D BUILDING

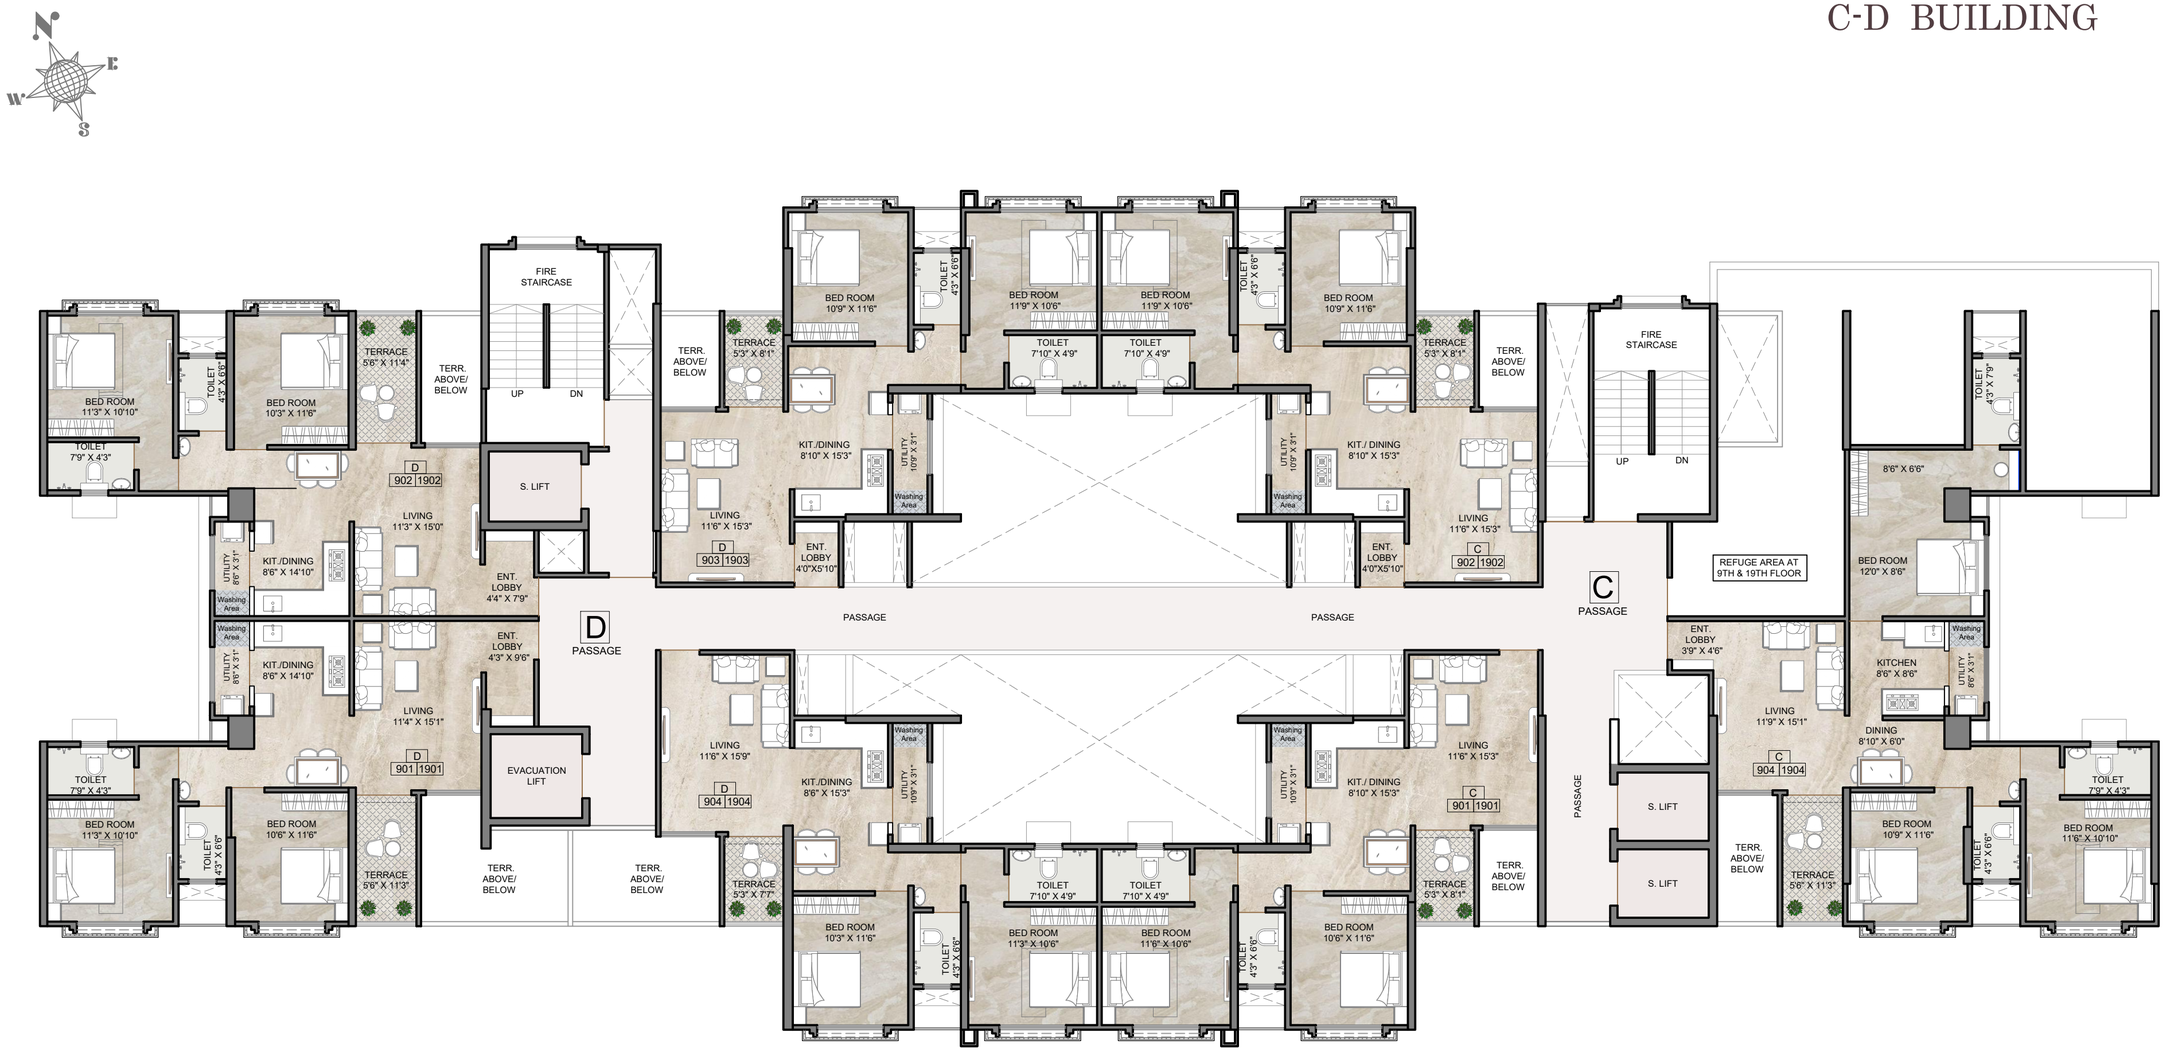

TYPICAL 9TH & 19TH FLOOR PLAN (C-D BUILDING)


This is just the conceptual representation of sanctioned plan and does not have any legal binding on us. Final confirmation regarding the scheme and its details will be exchanged against payment and signed agreement only.

Arun Sheth & Co.
www.arunshethco.com

ANIKA PICCADILLY
PUNAWALE

Rera no. P52100078875

C-D BUILDING
D WING

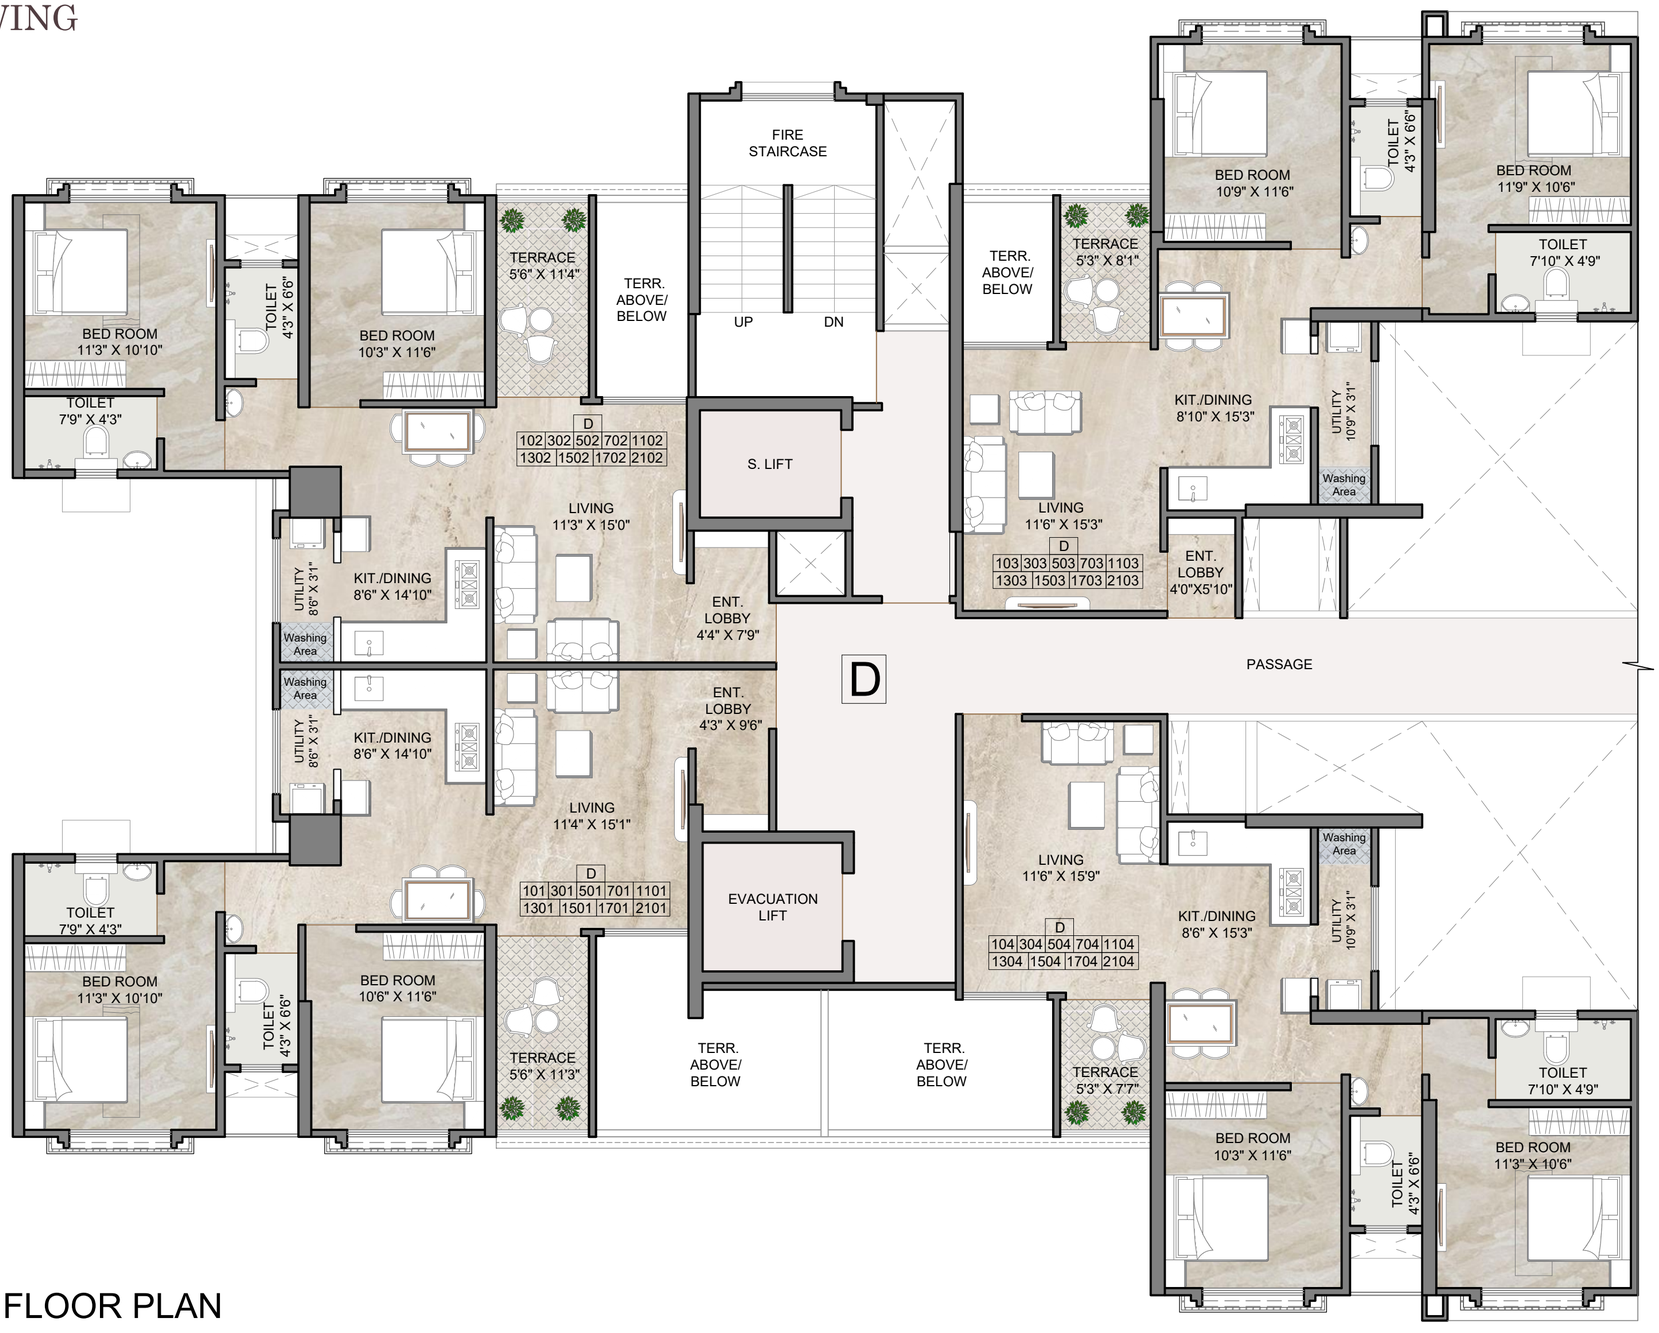

ODD FLOOR PLAN


This is just the conceptual representation of sanctioned plan and does not have any legal binding on us.
Final confirmation regarding the scheme and its details will be exchanged against payment and signed agreement only.

Arun Sheth & Co.
www.arunshethco.com

ANIKA PICCADILLY
PUNAWALE

Rera no. P52100078875

C-D BUILDING
D WING

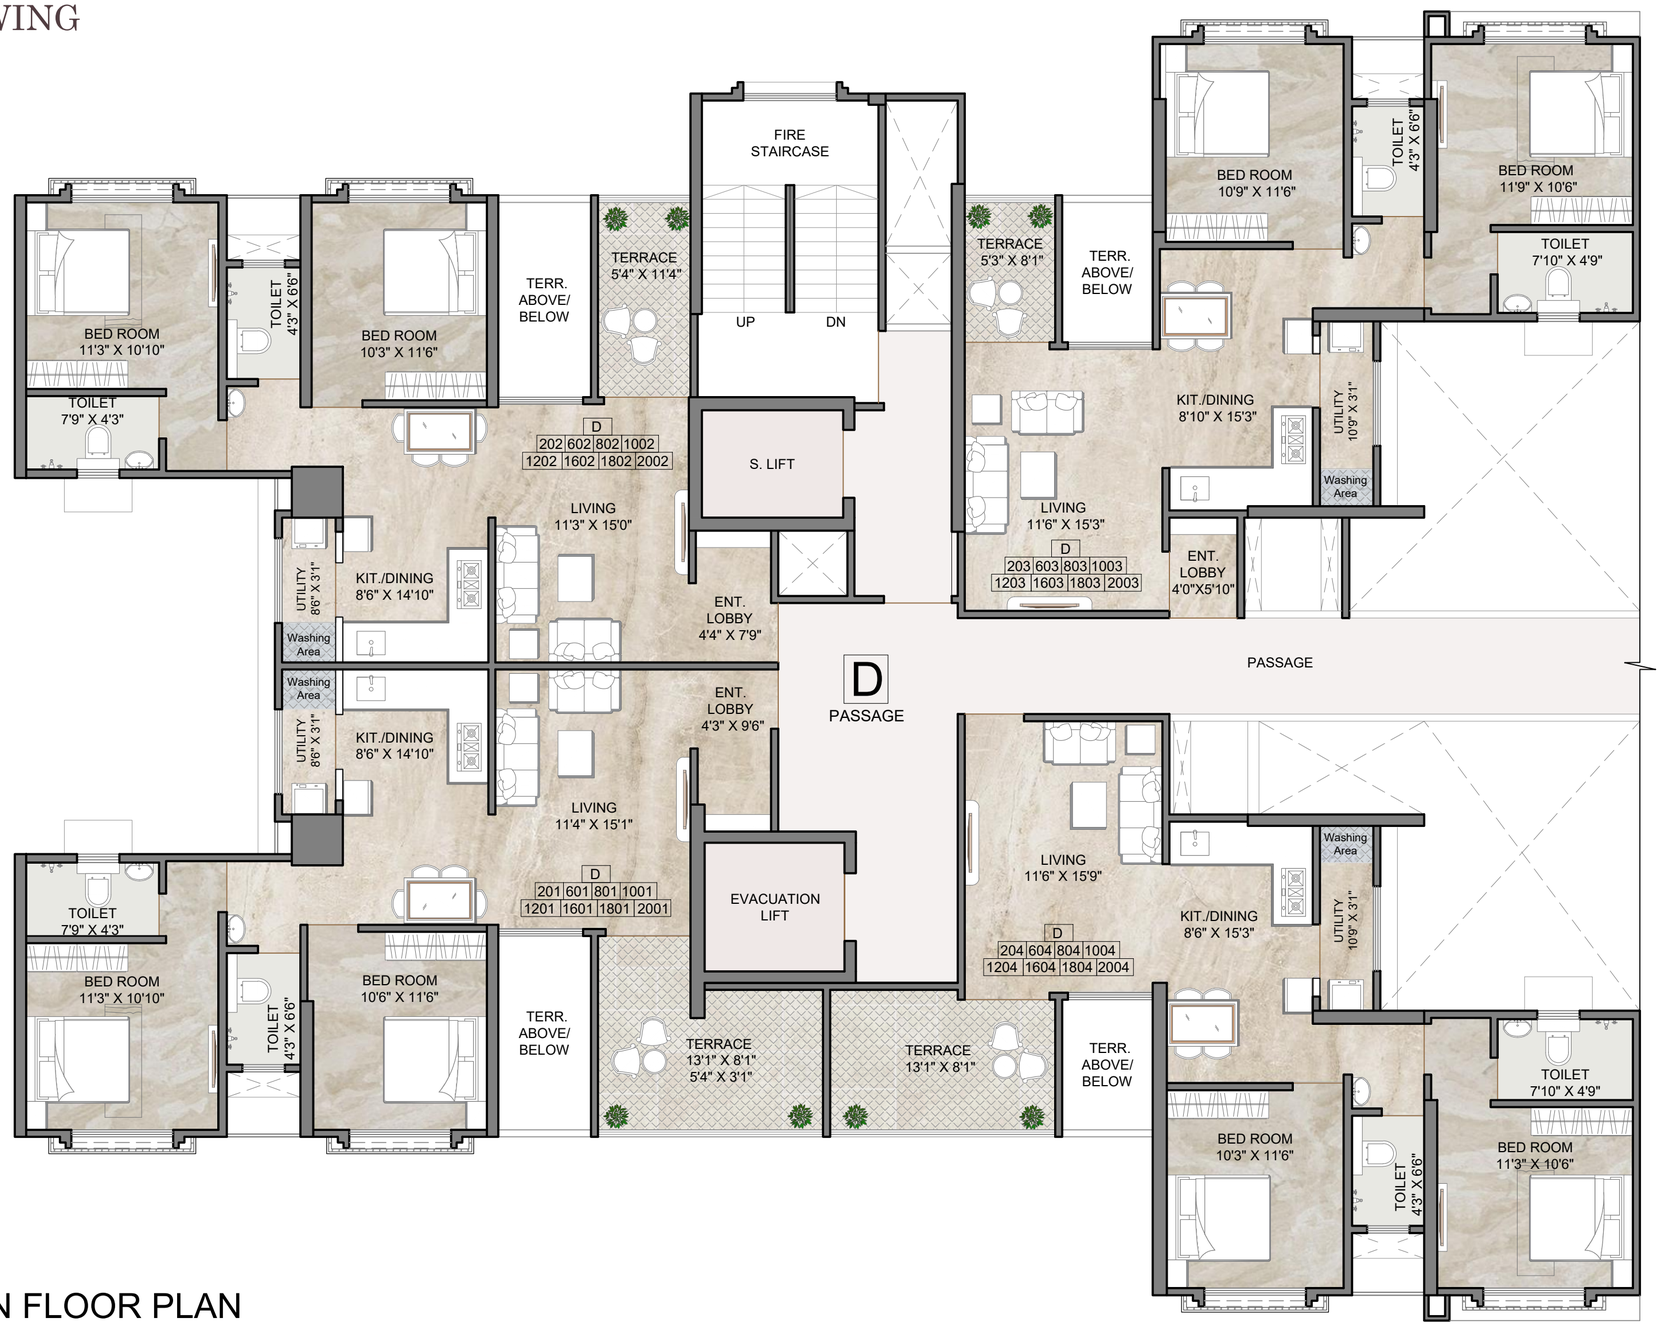

EVEN FLOOR PLAN


This is just the conceptual representation of sanctioned plan and does not have any legal binding on us.
Final confirmation regarding the scheme and its details will be exchanged against payment and signed agreement only.

Arun Sheth & Co.
www.arunshethco.com

ANIKA PICCADILLY
PUNAWALE

Rera no. P52100078875

C-D BUILDING
D WING

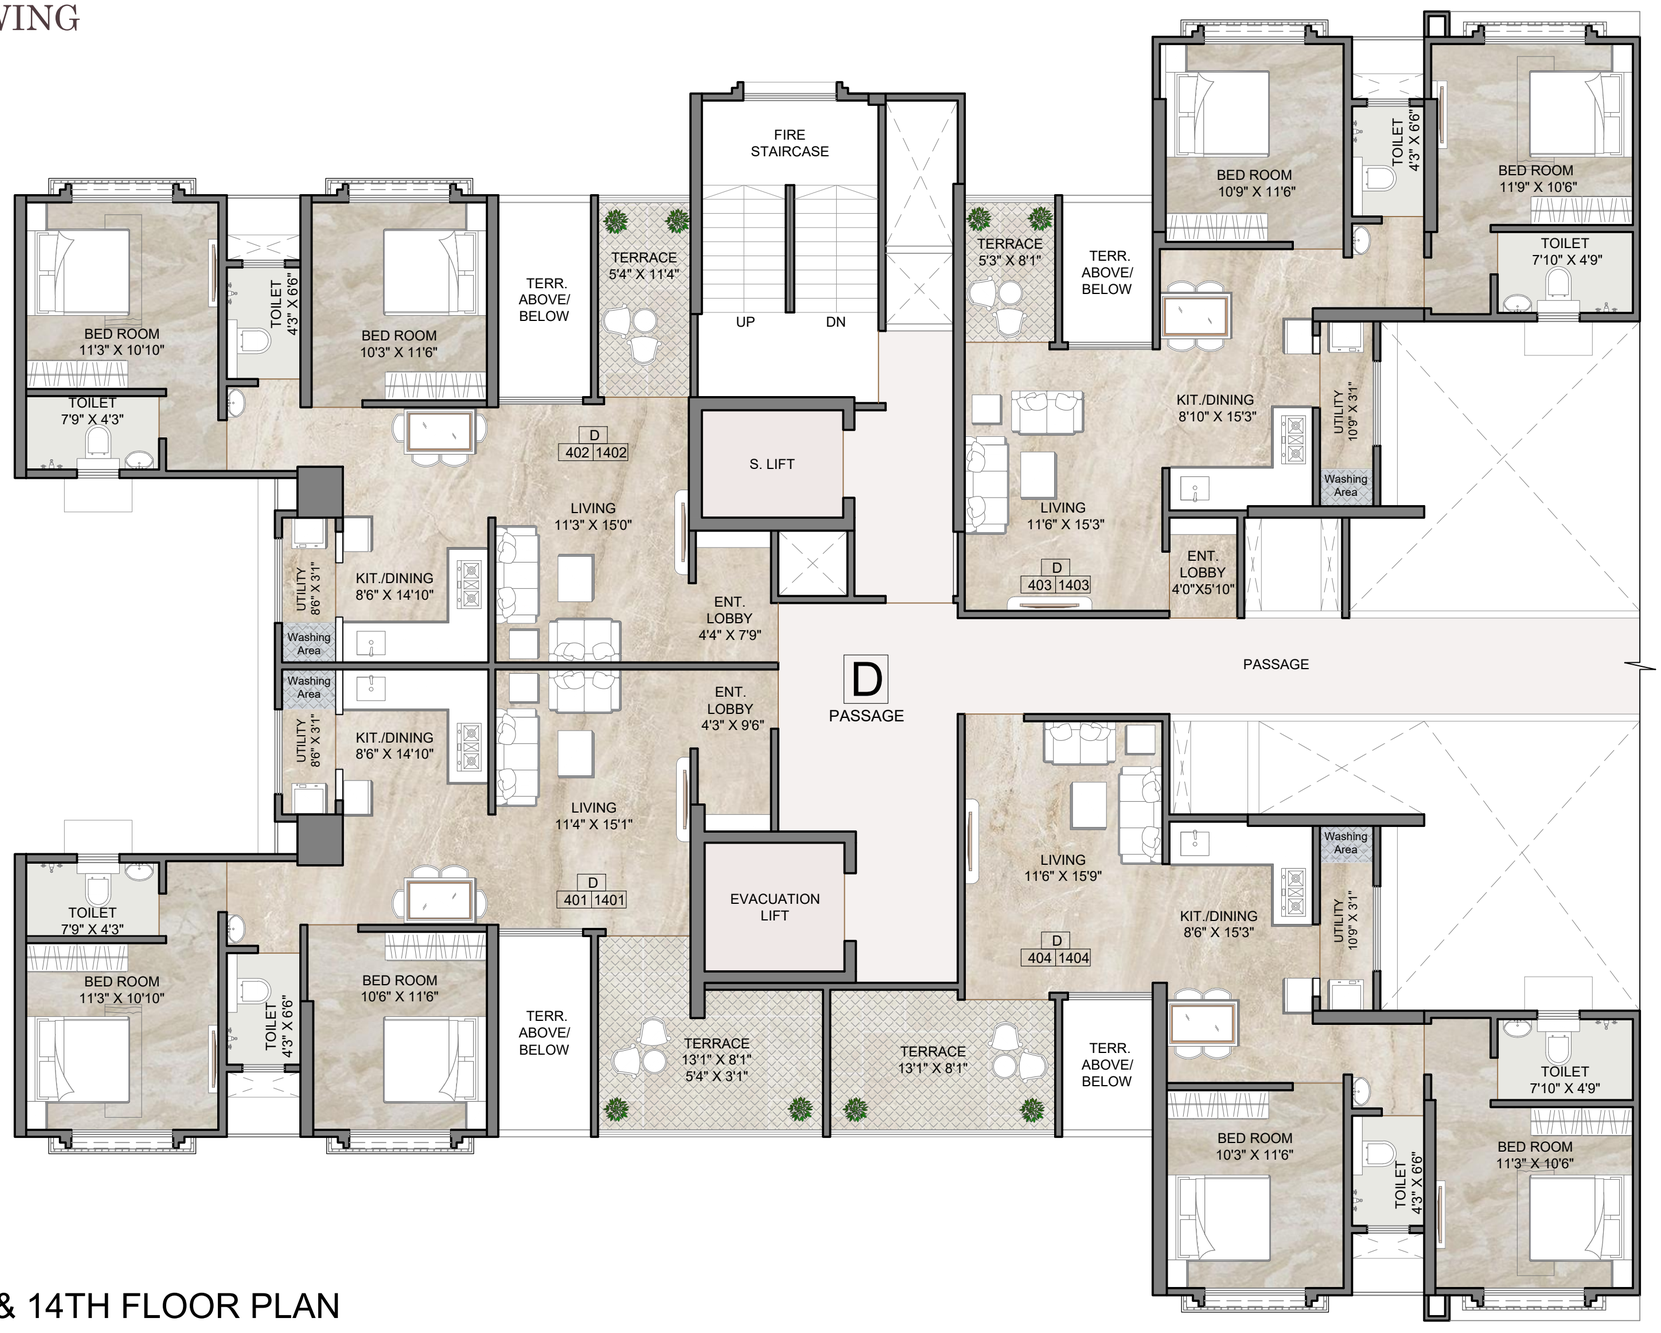

4TH & 14TH FLOOR PLAN


This is just the conceptual representation of sanctioned plan and does not have any legal binding on us.
Final confirmation regarding the scheme and its details will be exchanged against payment and signed agreement only.

Arun Sheth & Co.
www.arunshethco.com

ANIKA PICCADILLY
PUNAWALE

Rera no. P52100078875

C-D BUILDING
D WING

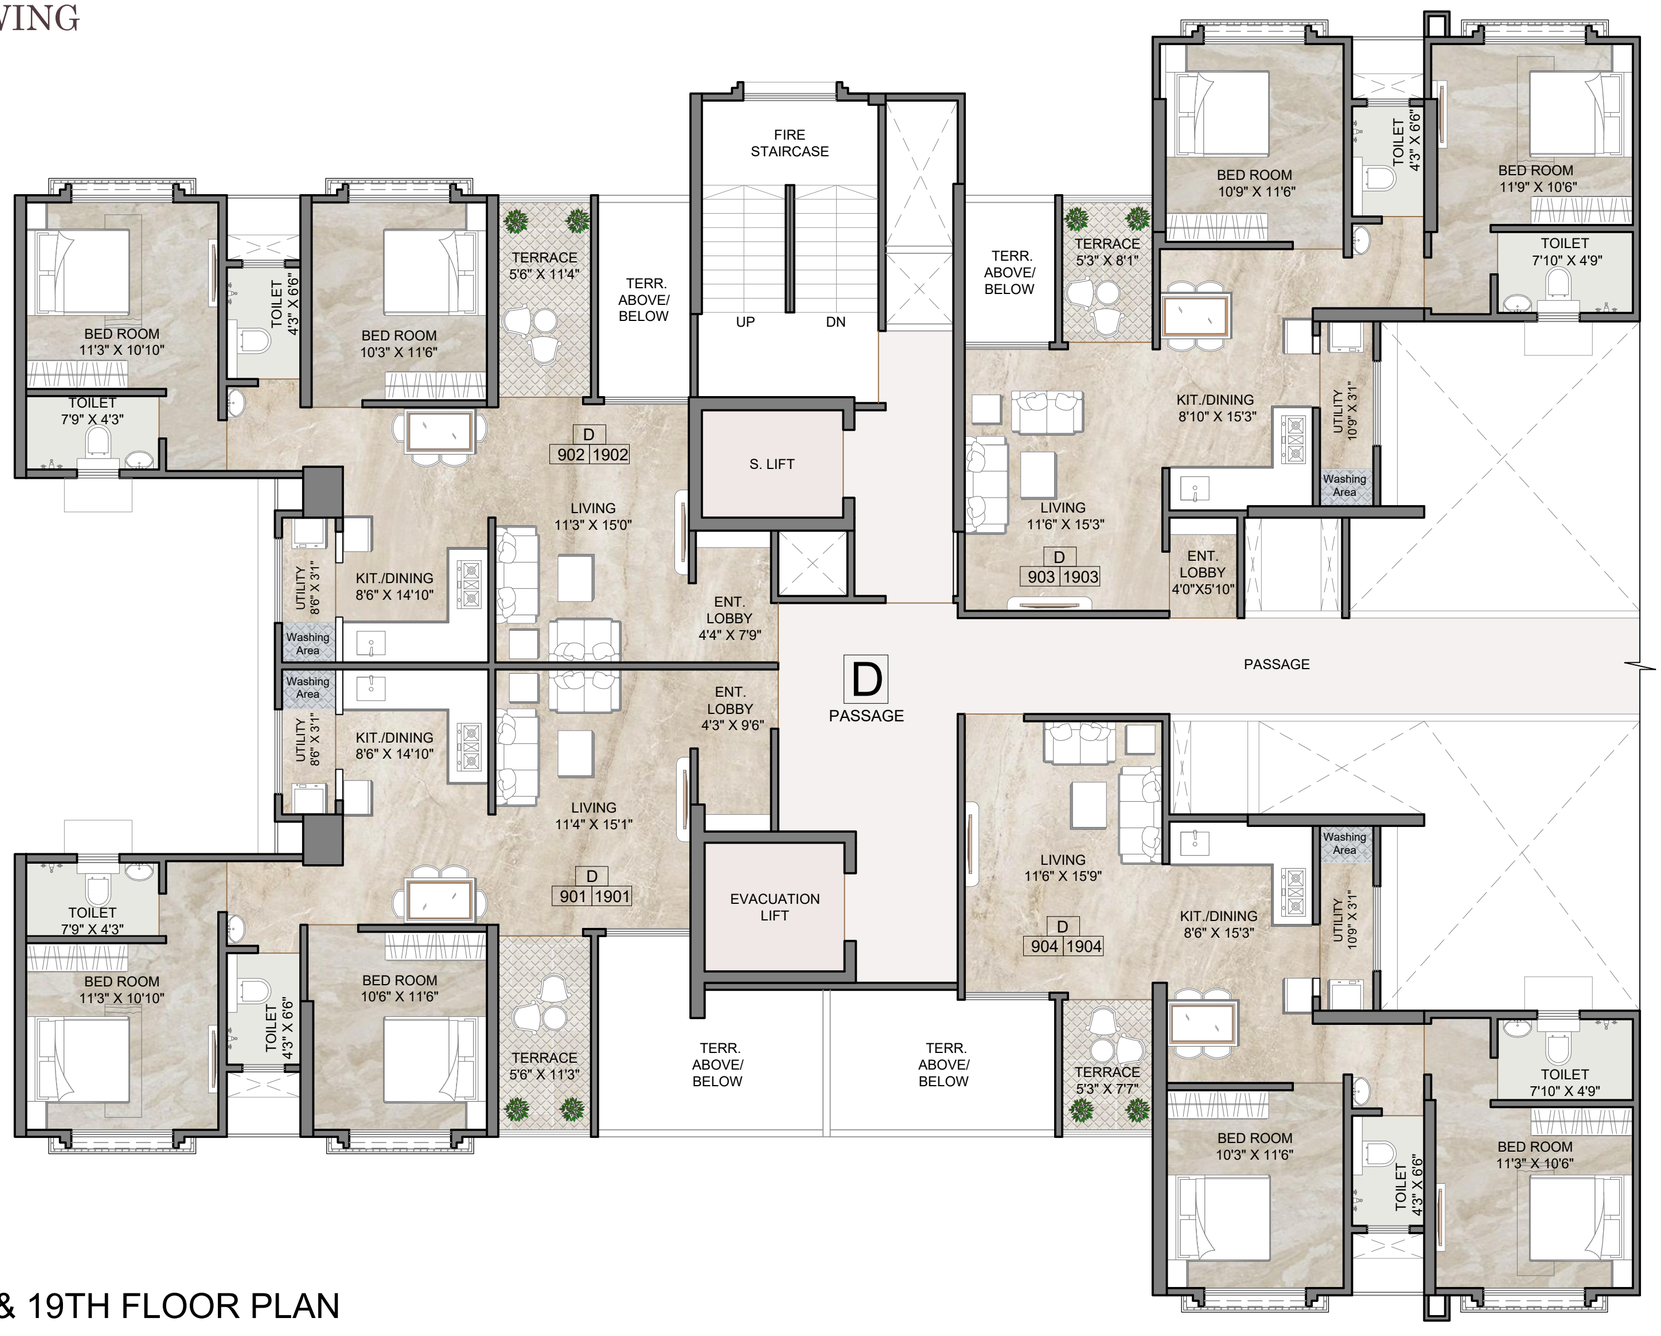

9TH & 19TH FLOOR PLAN


This is just the conceptual representation of sanctioned plan and does not have any legal binding on us.
Final confirmation regarding the scheme and its details will be exchanged against payment and signed agreement only.

Arun Sheth & Co.
www.arunshethco.com

Rera no. P52100078875

ANIKA PICCADILLY
PUNAWALE

C-D BUILDING
C WING

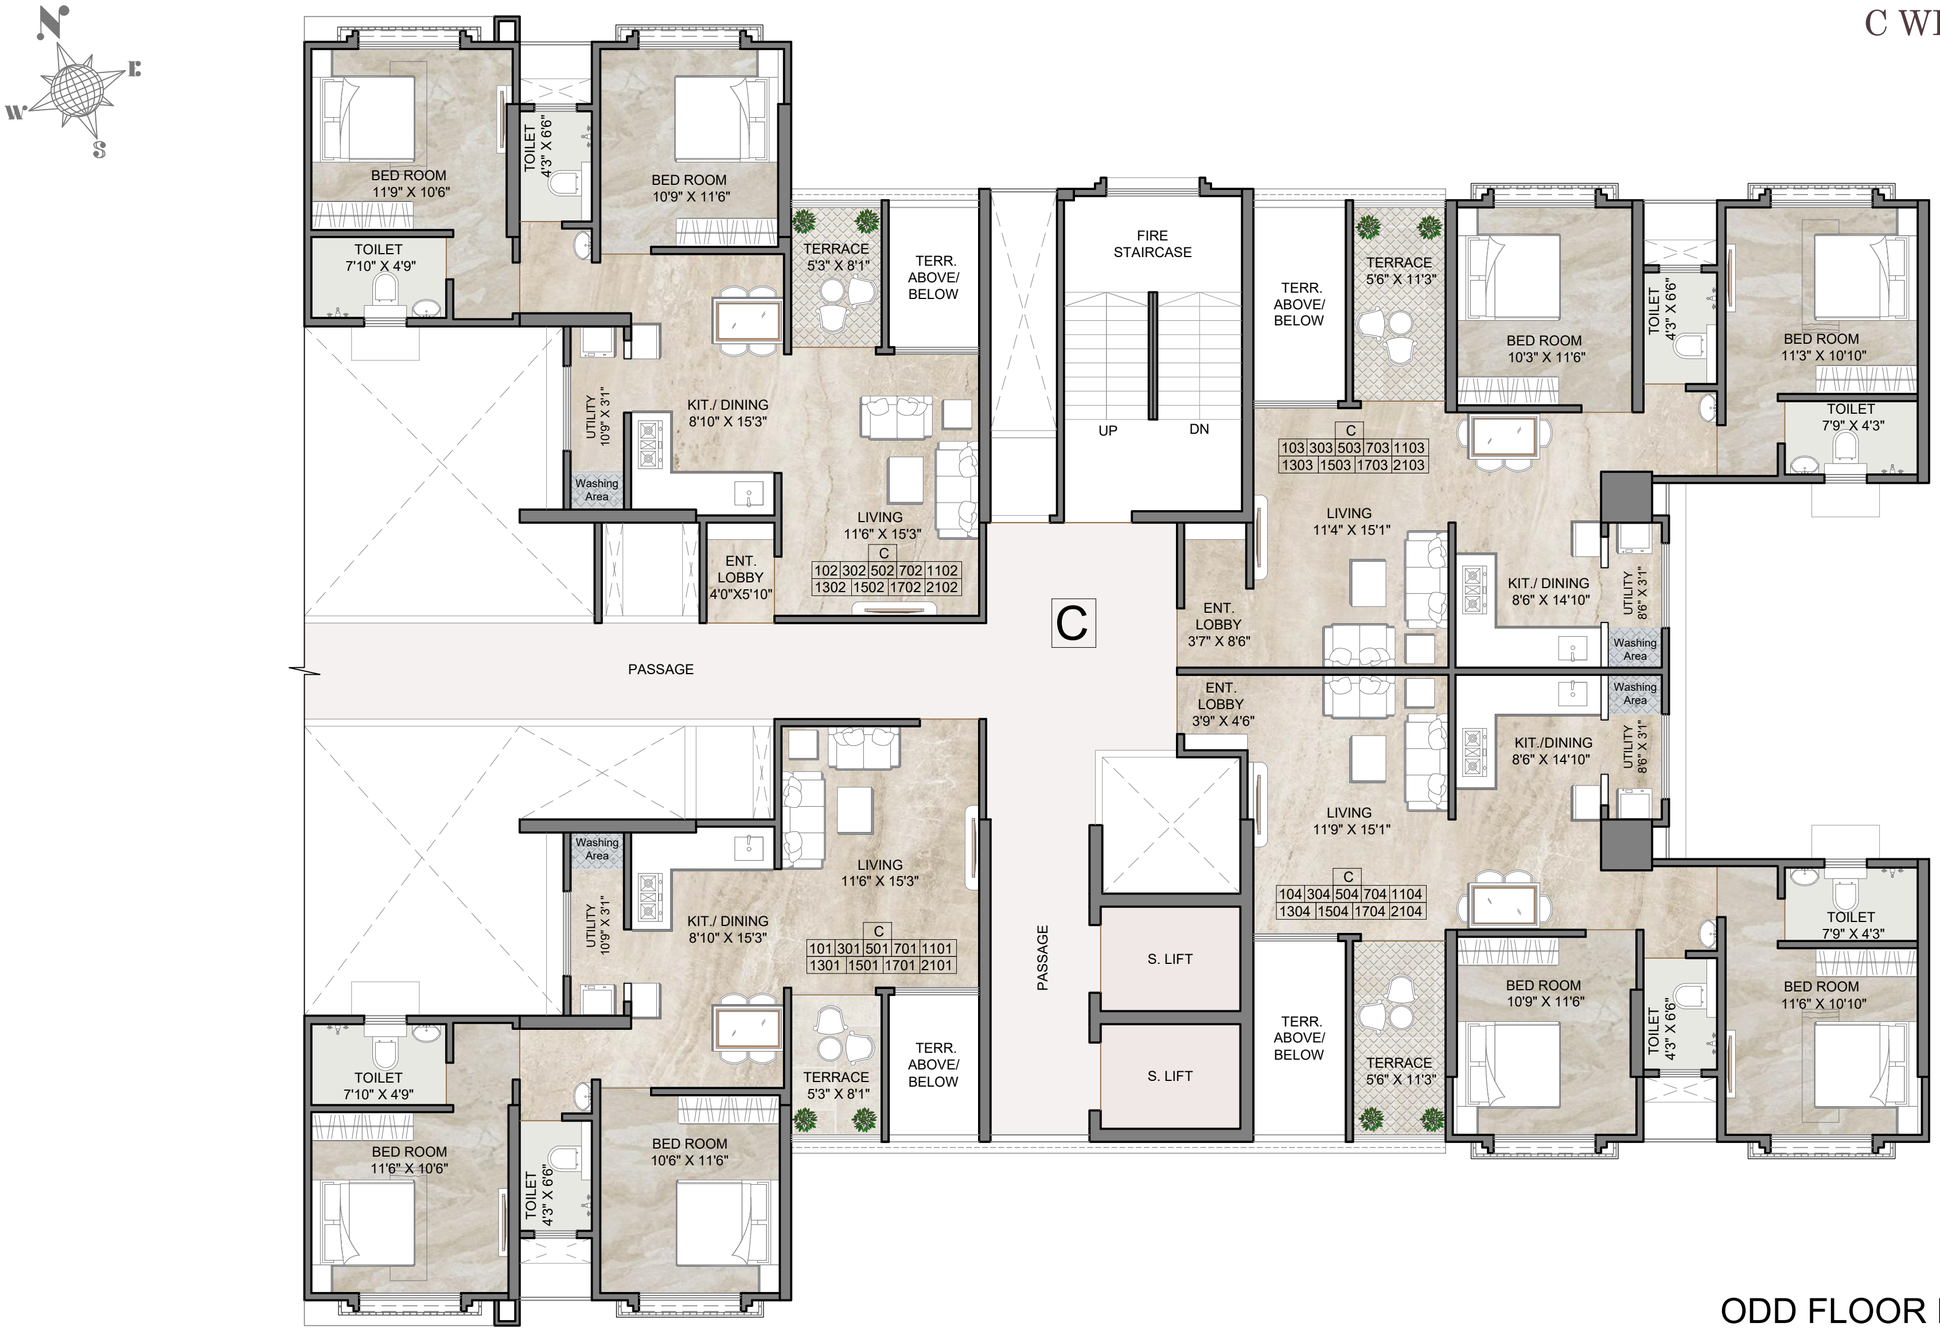

ODD FLOOR PLAN

This is just the conceptual representation of sanctioned plan and does not have any legal binding on us.
Final confirmation regarding the scheme and its details will be exchanged against payment and signed agreement only.

Arun Sheth & Co.
www.arunshethco.com

Rera no. P52100078875

ANIKA PICCADILLY
PUNAWALE

C-D BUILDING
C WING



EVEN FLOOR PLAN


This is just the conceptual representation of sanctioned plan and does not have any legal binding on us.
Final confirmation regarding the scheme and its details will be exchanged against payment and signed agreement only.

Arun Sheth & Co.
www.arunshethco.com

Rera no. P52100078875

ANIKA PICCADILLY
PUNAWALE

C-D BUILDING
C WING

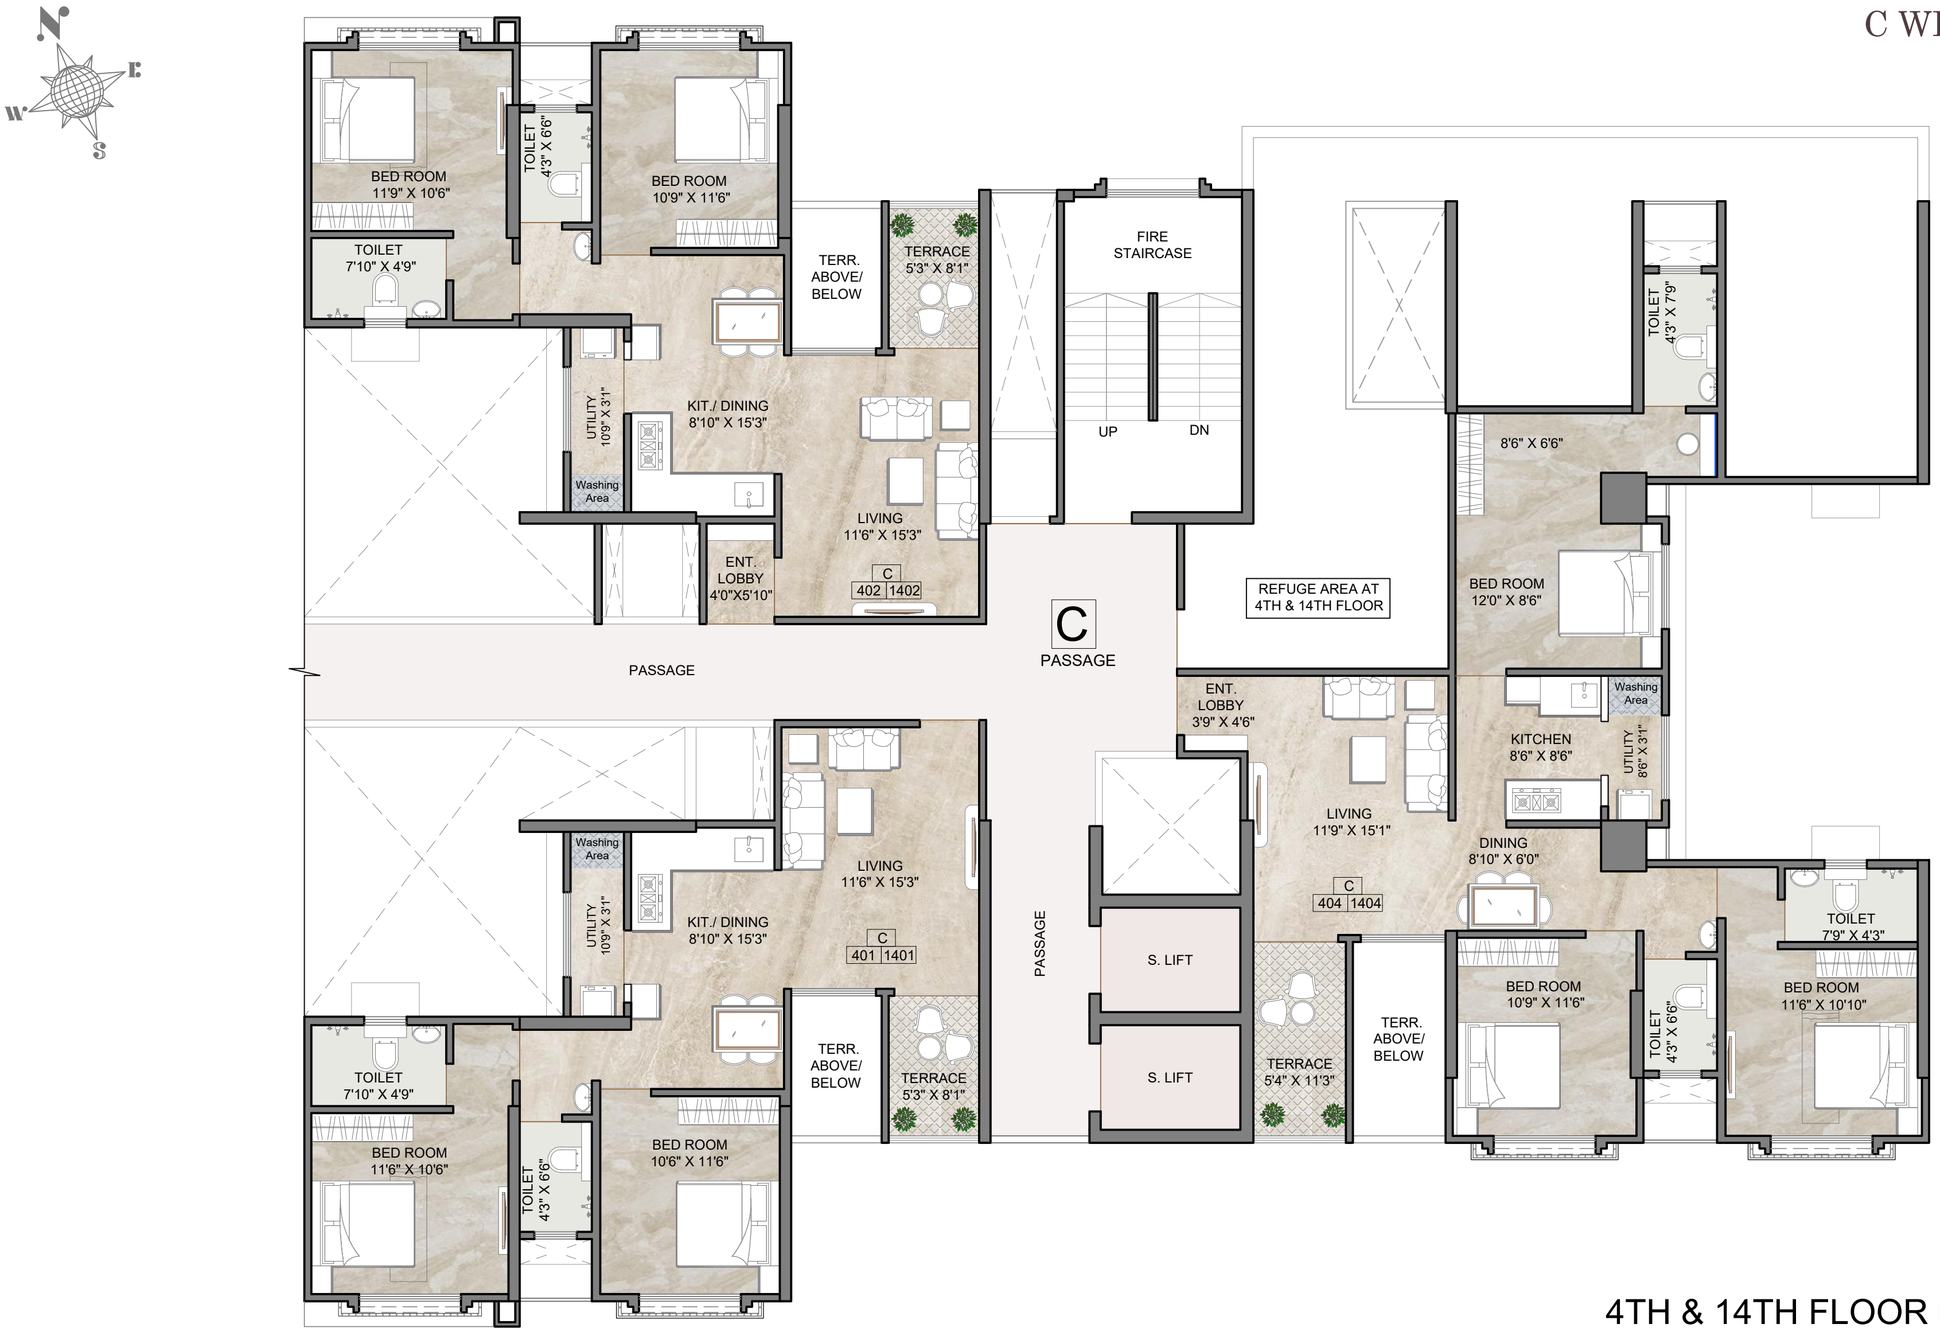

4TH & 14TH FLOOR PLAN


This is just the conceptual representation of sanctioned plan and does not have any legal binding on us.
Final confirmation regarding the scheme and its details will be exchanged against payment and signed agreement only.

Arun Sheth & Co.
www.arunshethco.com

Rera no. P52100078875

ANIKA PICCADILLY
PUNAWALE

C-D BUILDING
C WING

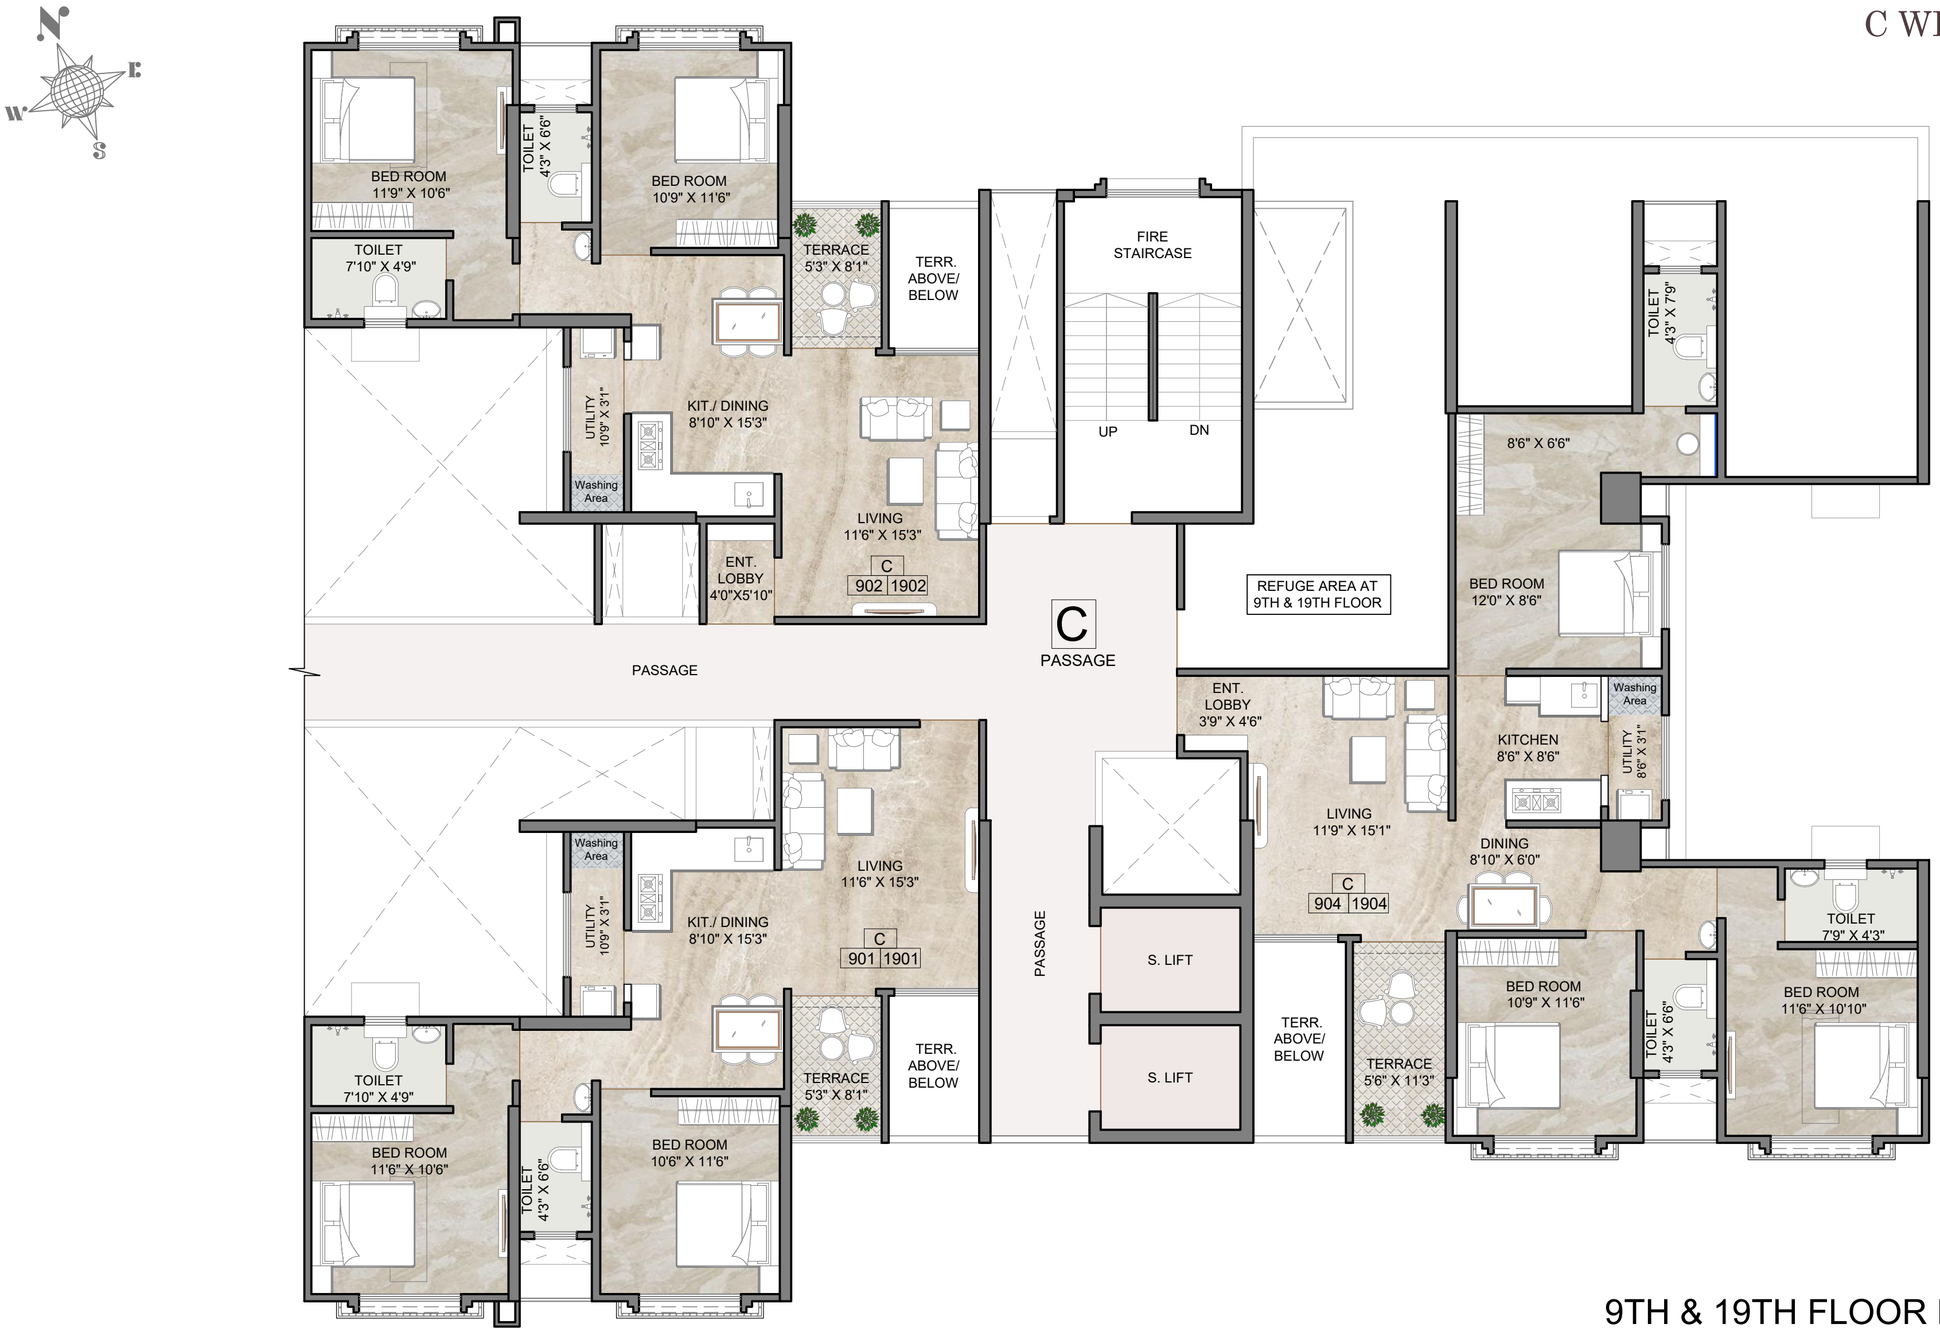

9TH & 19TH FLOOR PLAN

This is just the conceptual representation of sanctioned plan and does not have any legal binding on us.
Final confirmation regarding the scheme and its details will be exchanged against payment and signed agreement only.

Arun Sheth & Co.
www.arunshethco.com