
PROPOSED RESIDENTIAL AND COMMERCIAL PROJECT AT KIWALE

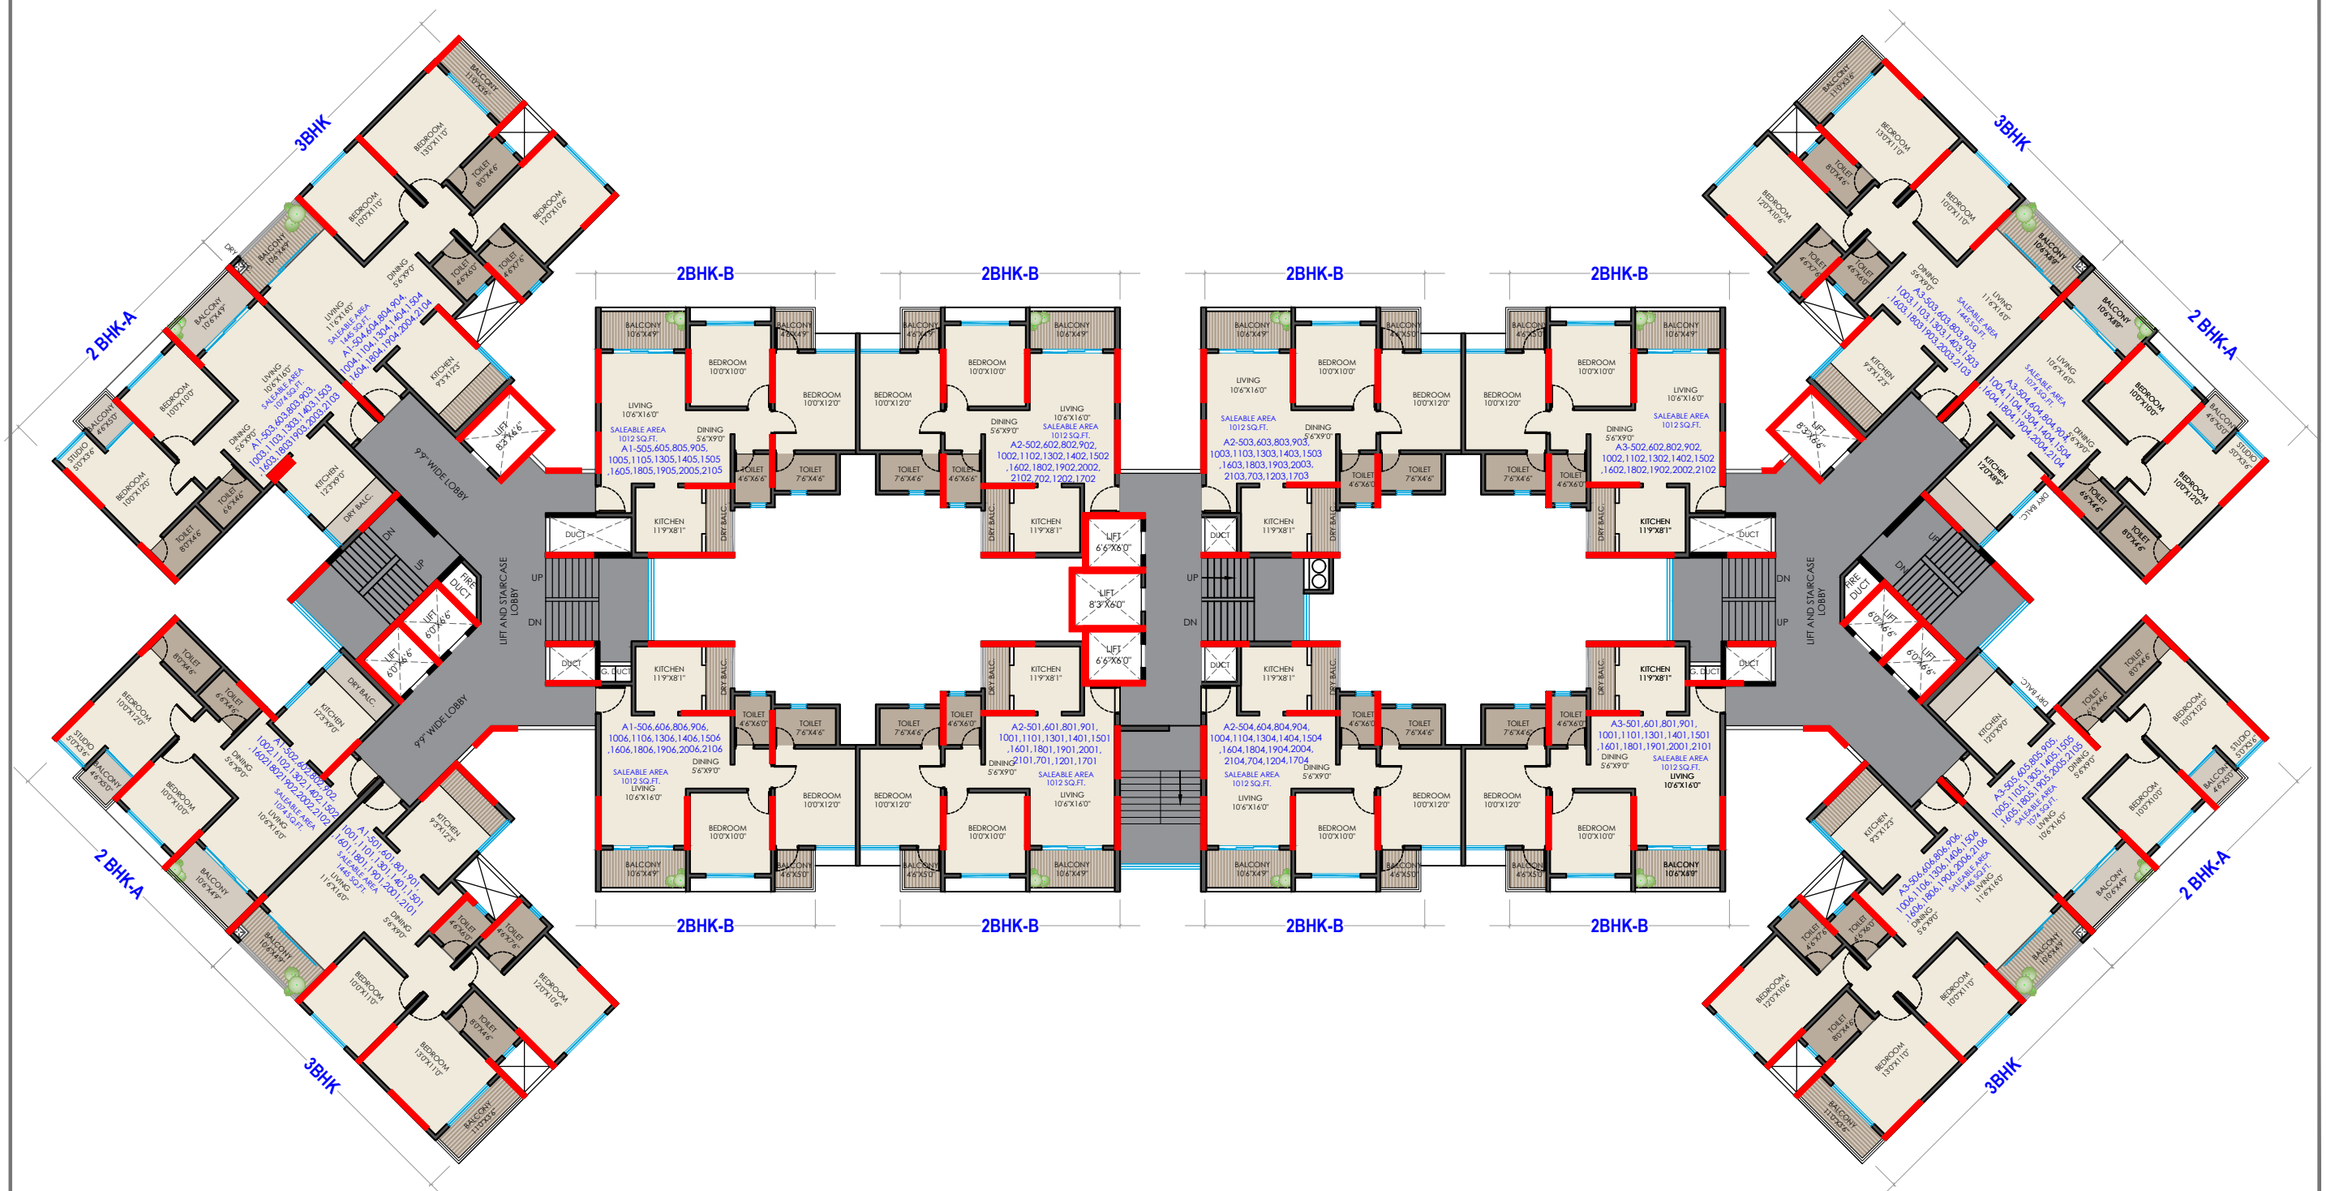

N

ARCON ASSOCIATES

ARCHITECTS, PLANNERS & INTERIOR DESIGNER

TYPICAL FLOOR PLAN