
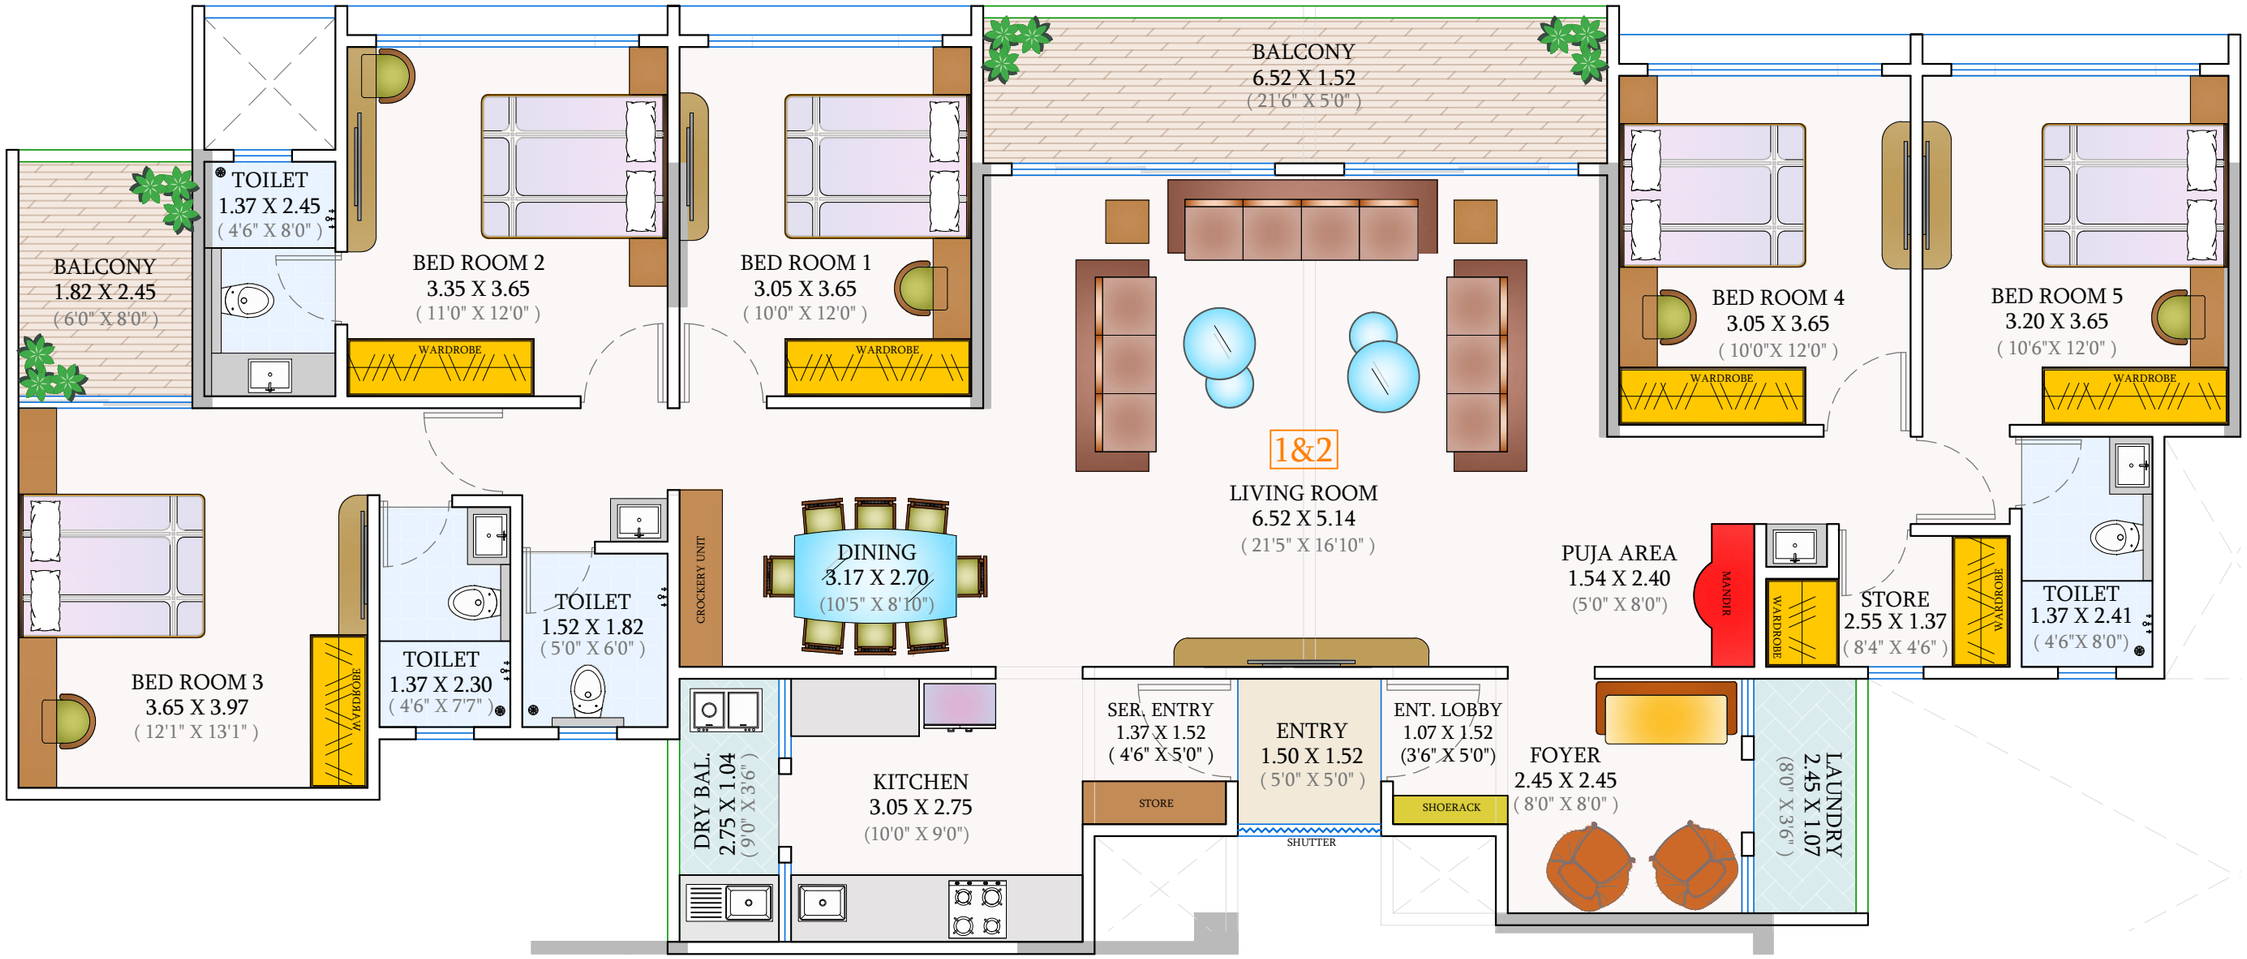


FLAT NO.	FLAT TYPE	ADD. ENTRY AREA		CARPET AREA		BALCONY AREA		DRY BALCONY		GROSS USABLE AREA	
		SQ.M.	SQ.FT.	SQ.M.	SQ.FT.	SQ.M.	SQ.FT.	SQ.M.	SQ.FT.	SQ.M.	SQ.FT.
201 & 202	4.5 BHK	2.72	29	156.58	1685	14.37	155	5.48	59	179.15	1928

NOTE : FLAT TYPE (1 & 2) & (7 & 8) HAVE SIMILAR CARPET AREA & MIRROR FLAT DESIGN, SO FOR THEM SIMPLEX OPTION REMAINS SIMILAR

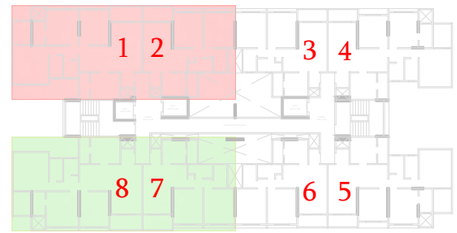

WING B1 - KEY PLAN

NOTE
* ALL DIMENSIONS ARE IN METRIC.
* FOR ANY DIFFICULTY MEET ARCHITECT
* WRITTEN DIMENSION SHOULD BE FOLLOWED
* RELATE THESE DRAWINGS WITH WORKING DETAILS, SECTIONS AND ELEVATION IF ANY DISCREPANCY FOUND PLEASE CONFIRM WITH ARCHITECT BEFORE EXECUTING ON SITE.

PROJECT NAME AND ADDRESS:

IOS PRIME
Code Name - Promax
S.no.149P. & 150P. TATHAWADE

DRAWNIG TITLE:

SIMPLEX : 01 & 02 SERIES
OPTION 1

DRAWING NO : IOS_Prime/S&D

NORTH: N

DESIGN BY: AR. DIKSHA
APPROVED BY:
SIGNATURE:
DATE: AUG.01.2024

SIZE:
SCALE: N.T.S.
SHEET NO: 1 / 1
REV. NO:

- ☐ FOR ESTIMATE
- ☐ ADVANCE COPY
- ■ FOR INFORMATION
- ☐ FOR APPROVAL/CHECKING
- ☐ FOR MUNICIPAL SUBMISSION
- ☐ VALID FOR CONSTRUCTION

ENGINEERS HORIZON
www.engineershorizon.com
V18, OFFICE NO.203, 2ND FLOOR, OPP/ BAEWADI HIGH STREET, BANER, PUNE, MAHARASHTRA 411 045