
TOTAL NOS OF PARKING		
TYPE	CAR COVERED	CAR OPEN
TOTAL PROPOSED GROUND PARKING NOS.	124	103
TOTAL PROPOSED PODIUM PARKING NOS.	257	0
PROPOSED PARKING NOS.	381	103
TOTAL PROPOSED PARKING NOS.	484	

GROUND CAR - 227 nos
BASEMENT CAR - 257 nos
TOTAL CAR - 484 nos

TOTAL TENEMENTS =482 nos (including 28 mhada)

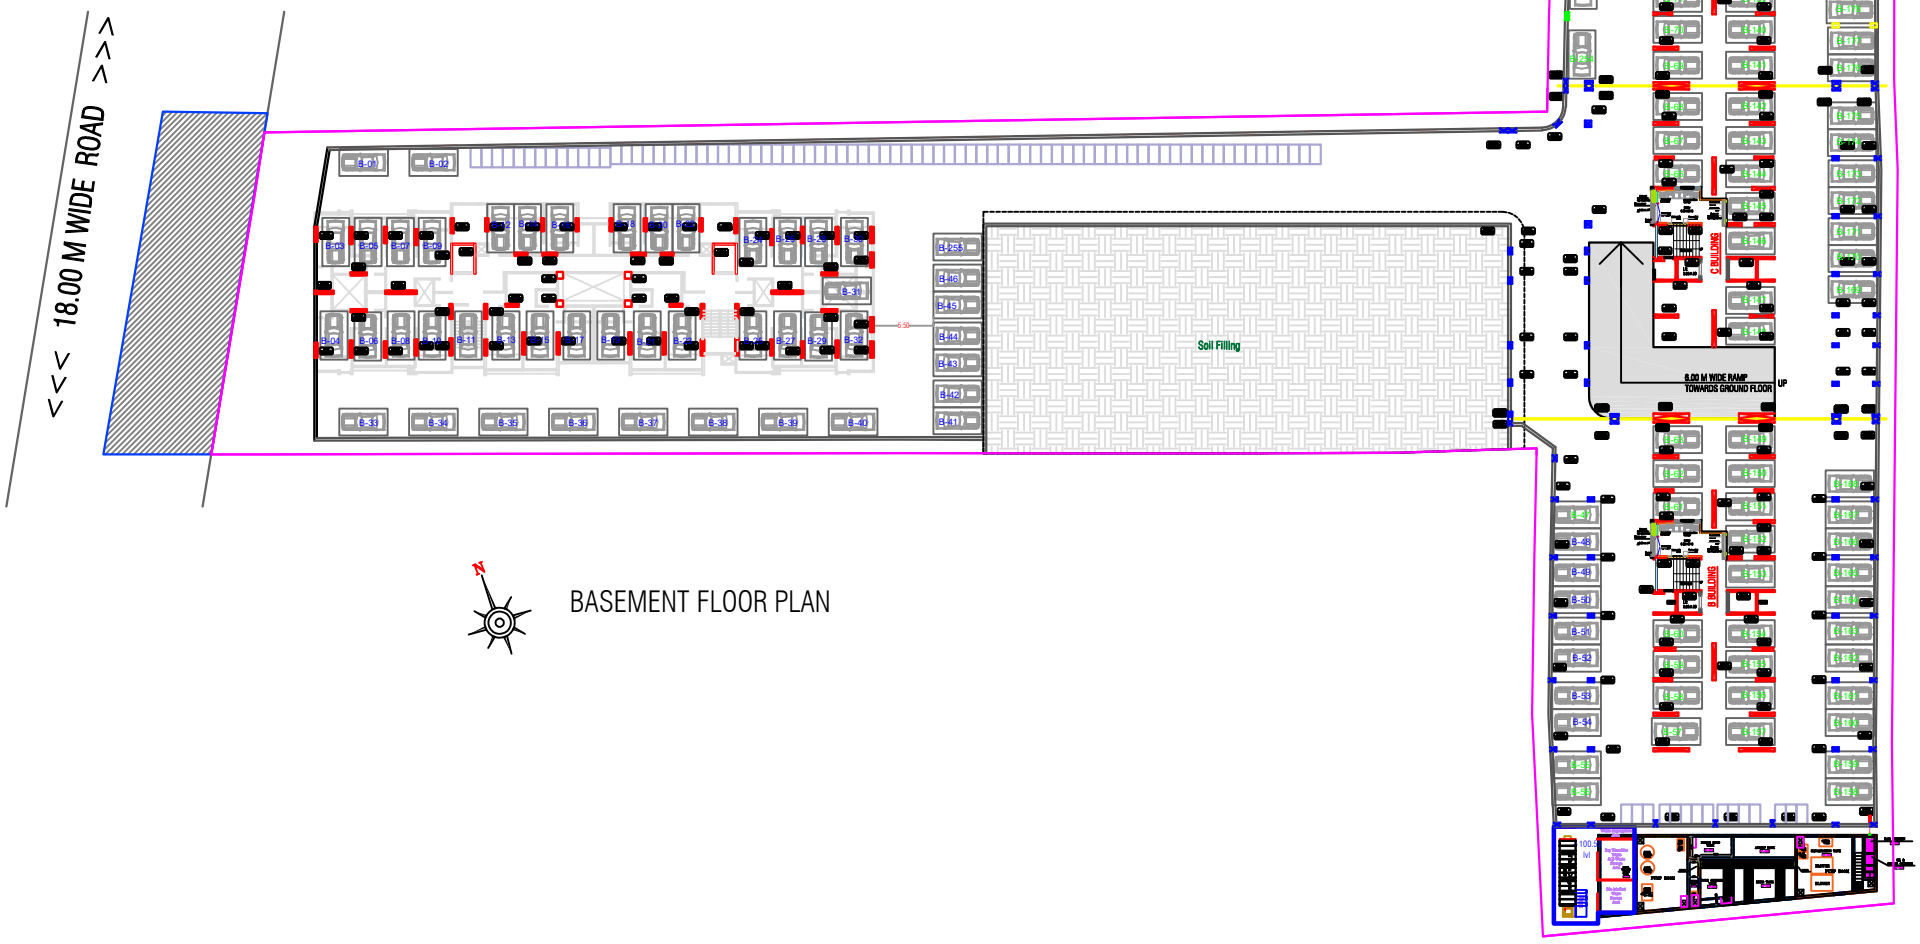

BASEMENT FLOOR PLAN